REFUSE

PROPOSED LOFT CONVERSION

46, HAZLETON WAY, COWPLAIN, HANTS.

FOR MS T COLLINS.

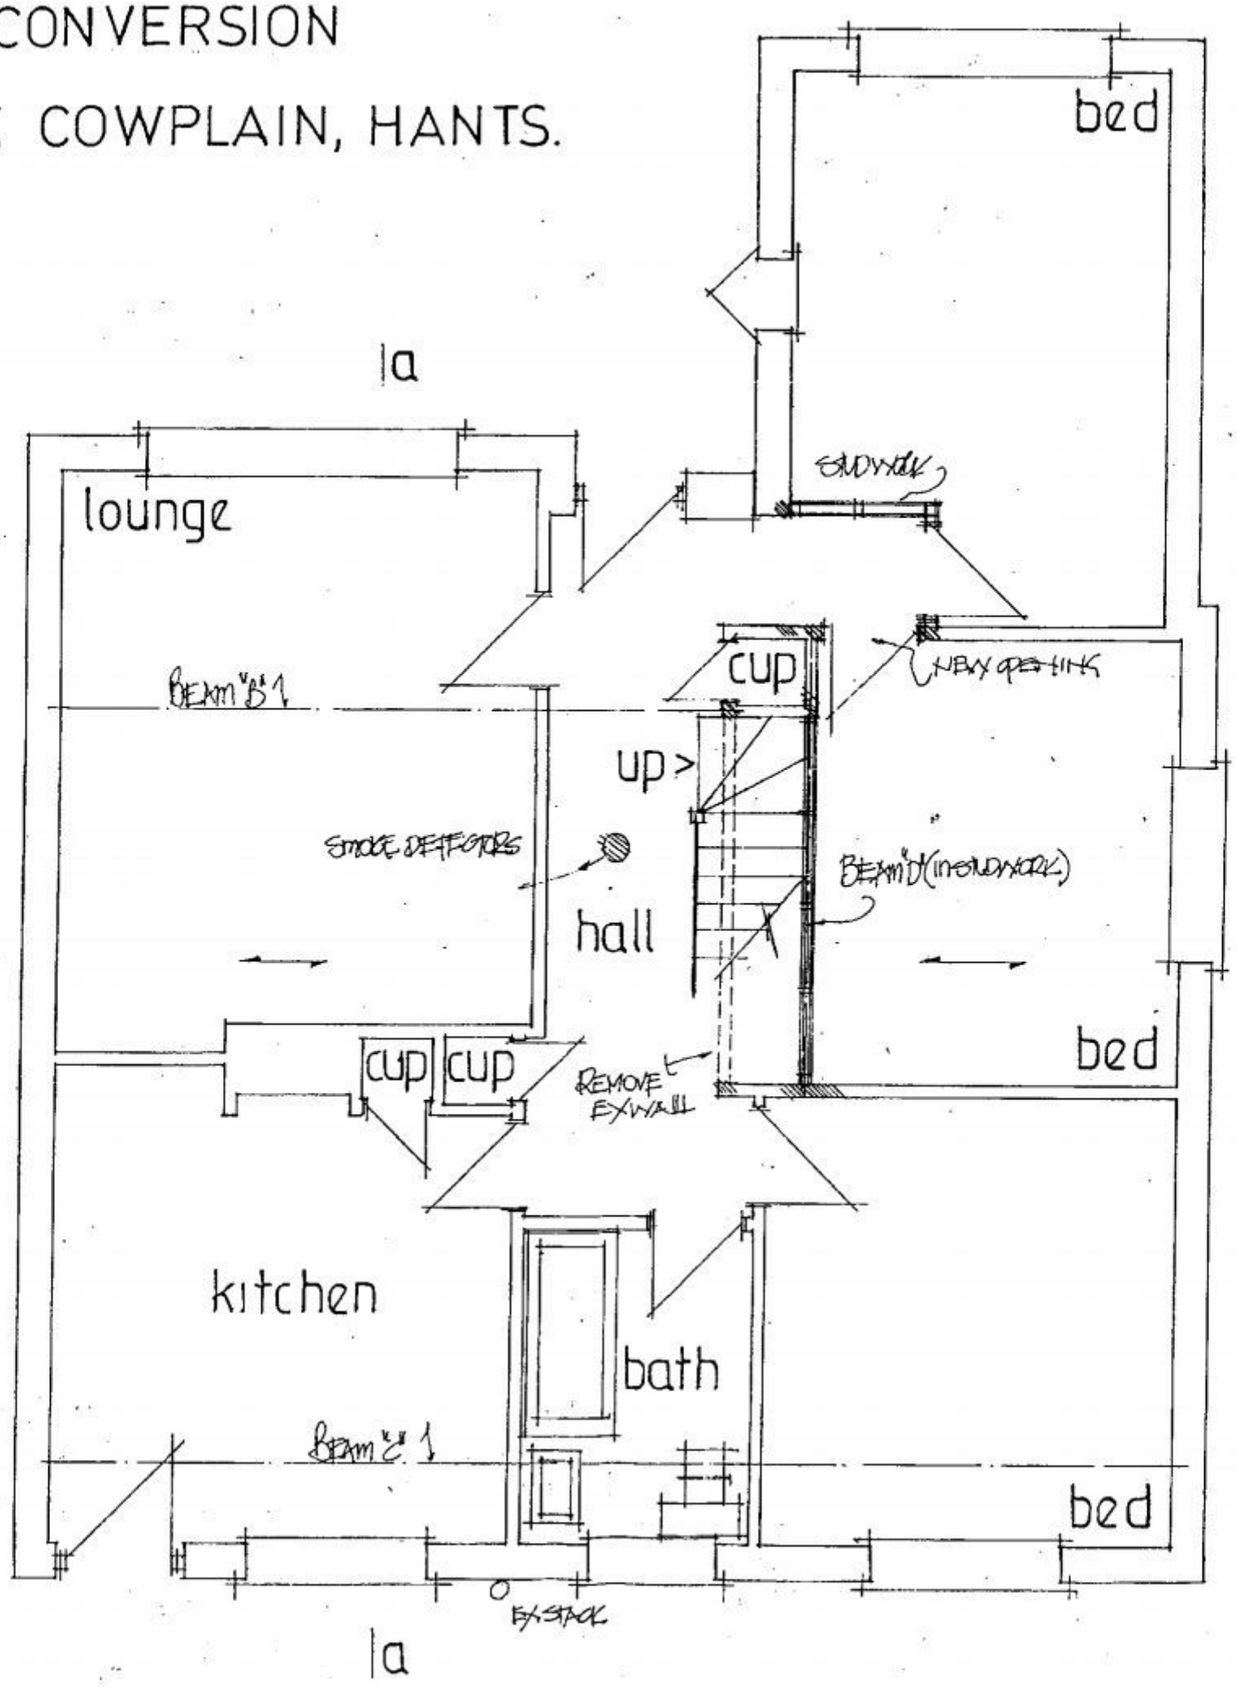

HAVANT BOROUGH COUNCIL
DEVELOPMENT CONTROL
- 8 JUL 2010
RECEIVED

date june 10
scale 1:50

PETER J. WALKER MRICS
CHARTERED SURVEYOR
182 SEAFRONT, HAYLING ISLAND, HANTS
PO11 9 AN

TEL: 02392 467571