PERMIT



Existing West Elevation.

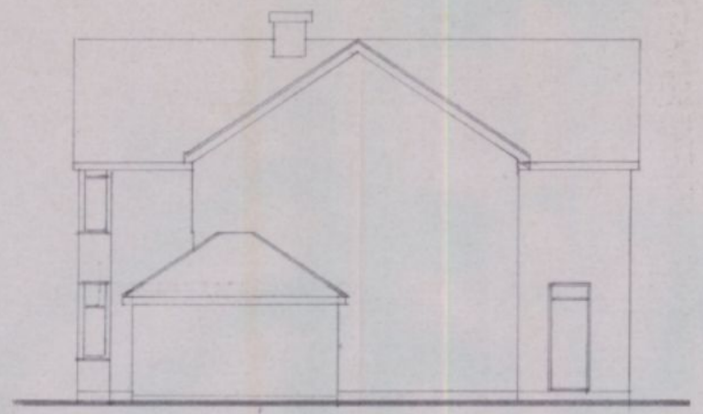

Existing South Elevation.



Existing East Elevation.

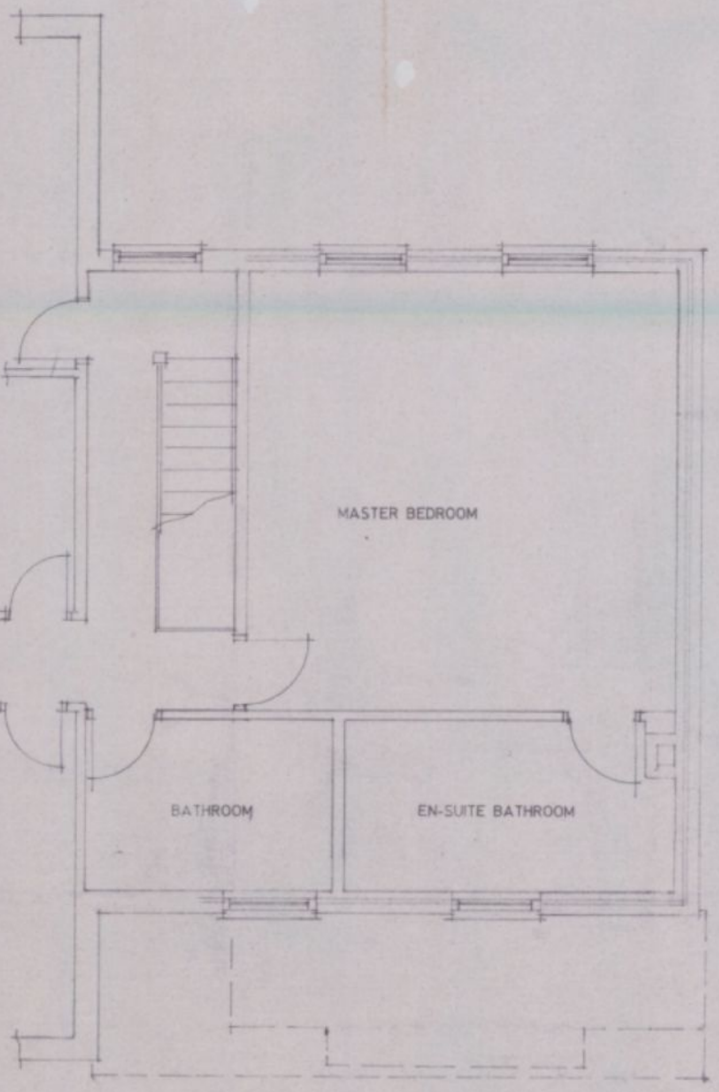

Proposed First Floor Layout Plan of Side Extension.

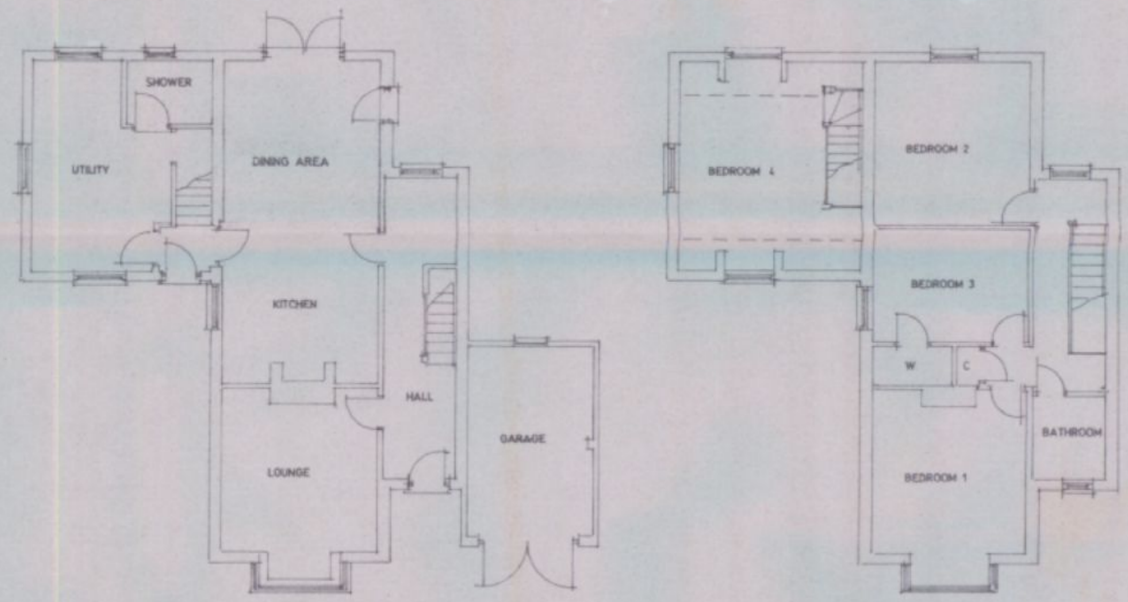

Existing Ground Floor and First Floor Layout Plans

HAVANT BOROUGH COUNCIL
11 JAN 2011
RECEIVED

Proposed double & single storey side extension at 248 Havant Road, Hayling Island, Hants, PO11 0LN

S. Davis Esq..

Scale 1:50 1:100	Date July 2010
A2 Drawing Number	4
Revision	A