

PERMIT

scale 1:200

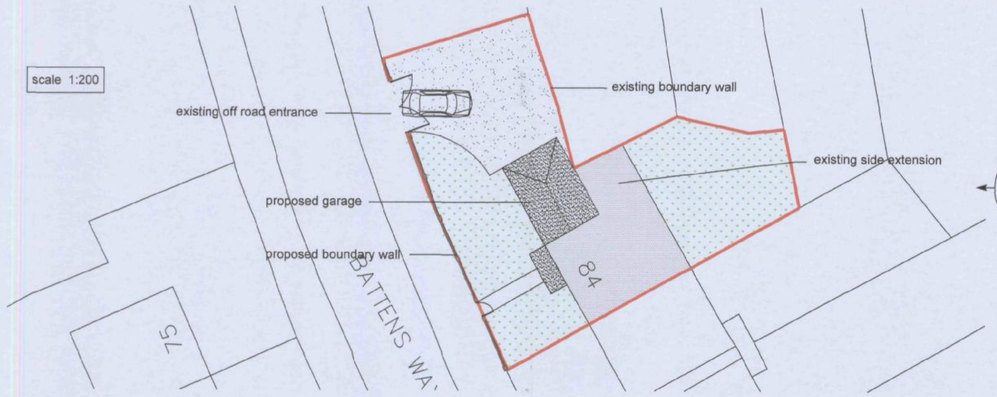


scale 1:300


Existing Street Massing

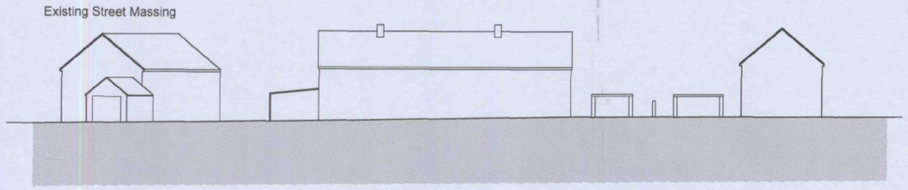


Proposed Street Massing

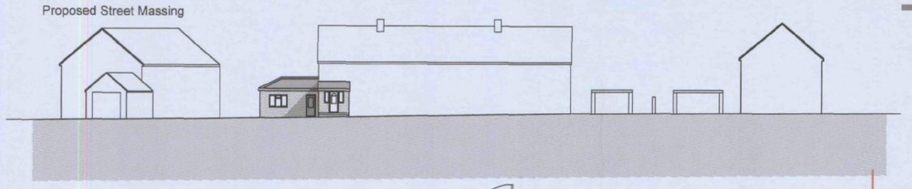


scale 1:50

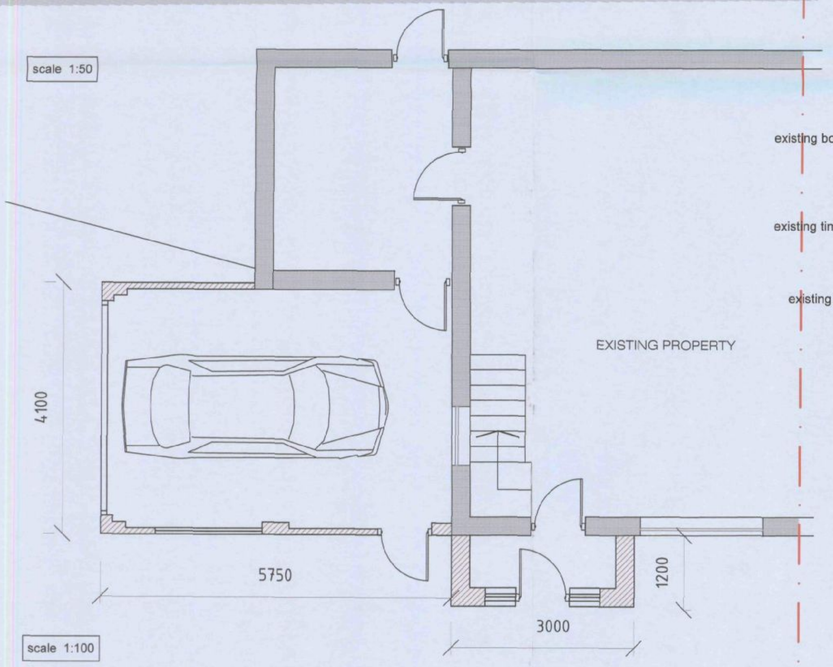

scale 1:100

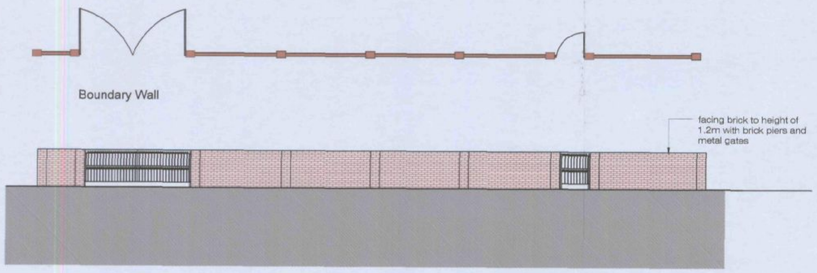

scale 1:100

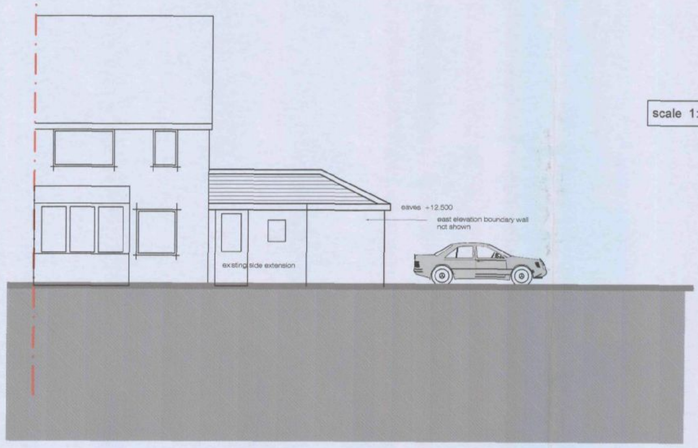

NOTES

All dimensions to be checked on site prior to commencement of any construction works

Figured dimensions are to be used in preference to scaled dimensions.


1 2 3 4
scale as shown @ A1

Proposed North Elevation



Proposed West Elevation




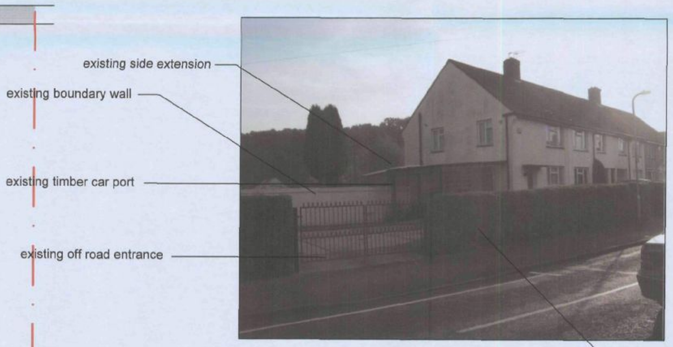

View of Existing North Elevation




View of Existing North West Elevation

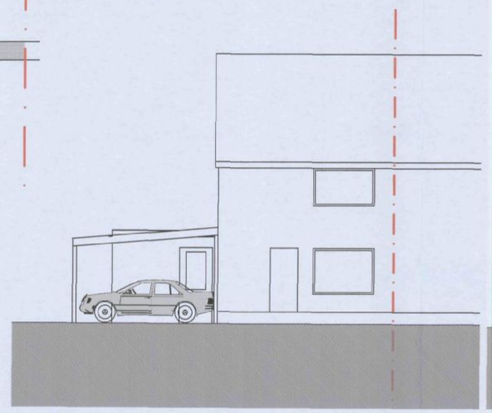

Existing Front Elevation



Existing Side Elevation

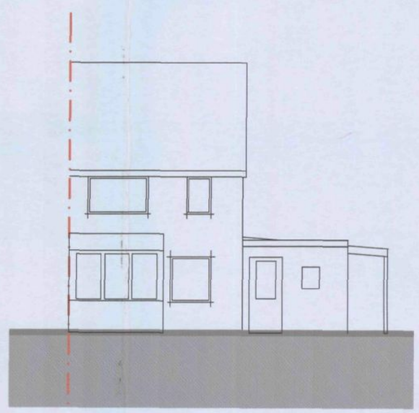

Existing Rear Elevation

Revision	Description	Date	Drawn	Checked

Project:

Mr & Mrs Craven
84 Battens Way,
Havant,
PO9 2DY

HAVANT BOROUGH COUNCIL
23 JUL 2010
RECEIVED

Drawing Title:

Proposed Garage, Front Porch and Front Boundary Wall

Chris Flint Associates Ltd
CHARTERED SURVEYORS - PROJECT MANAGERS
DEVELOPMENT CONSULTANTS

Drawn By	Date	Checked By	Date	Approved By	Date
CF	13/07/10				

Drawing No.	Revision:	Scale:
CFA | FULL | 11170		as shown

APPROVAL [X] INFORMATION [ ] TENDER [ ] CONTRACT [ ] CONSTRUCTION [ ]

2 Emerald Close Waterlooville Hants PO7 8NZ
tel: 023 92 432484 fax: 023 92 358554 Email: cfassociates@aol.com