08/72055 1002

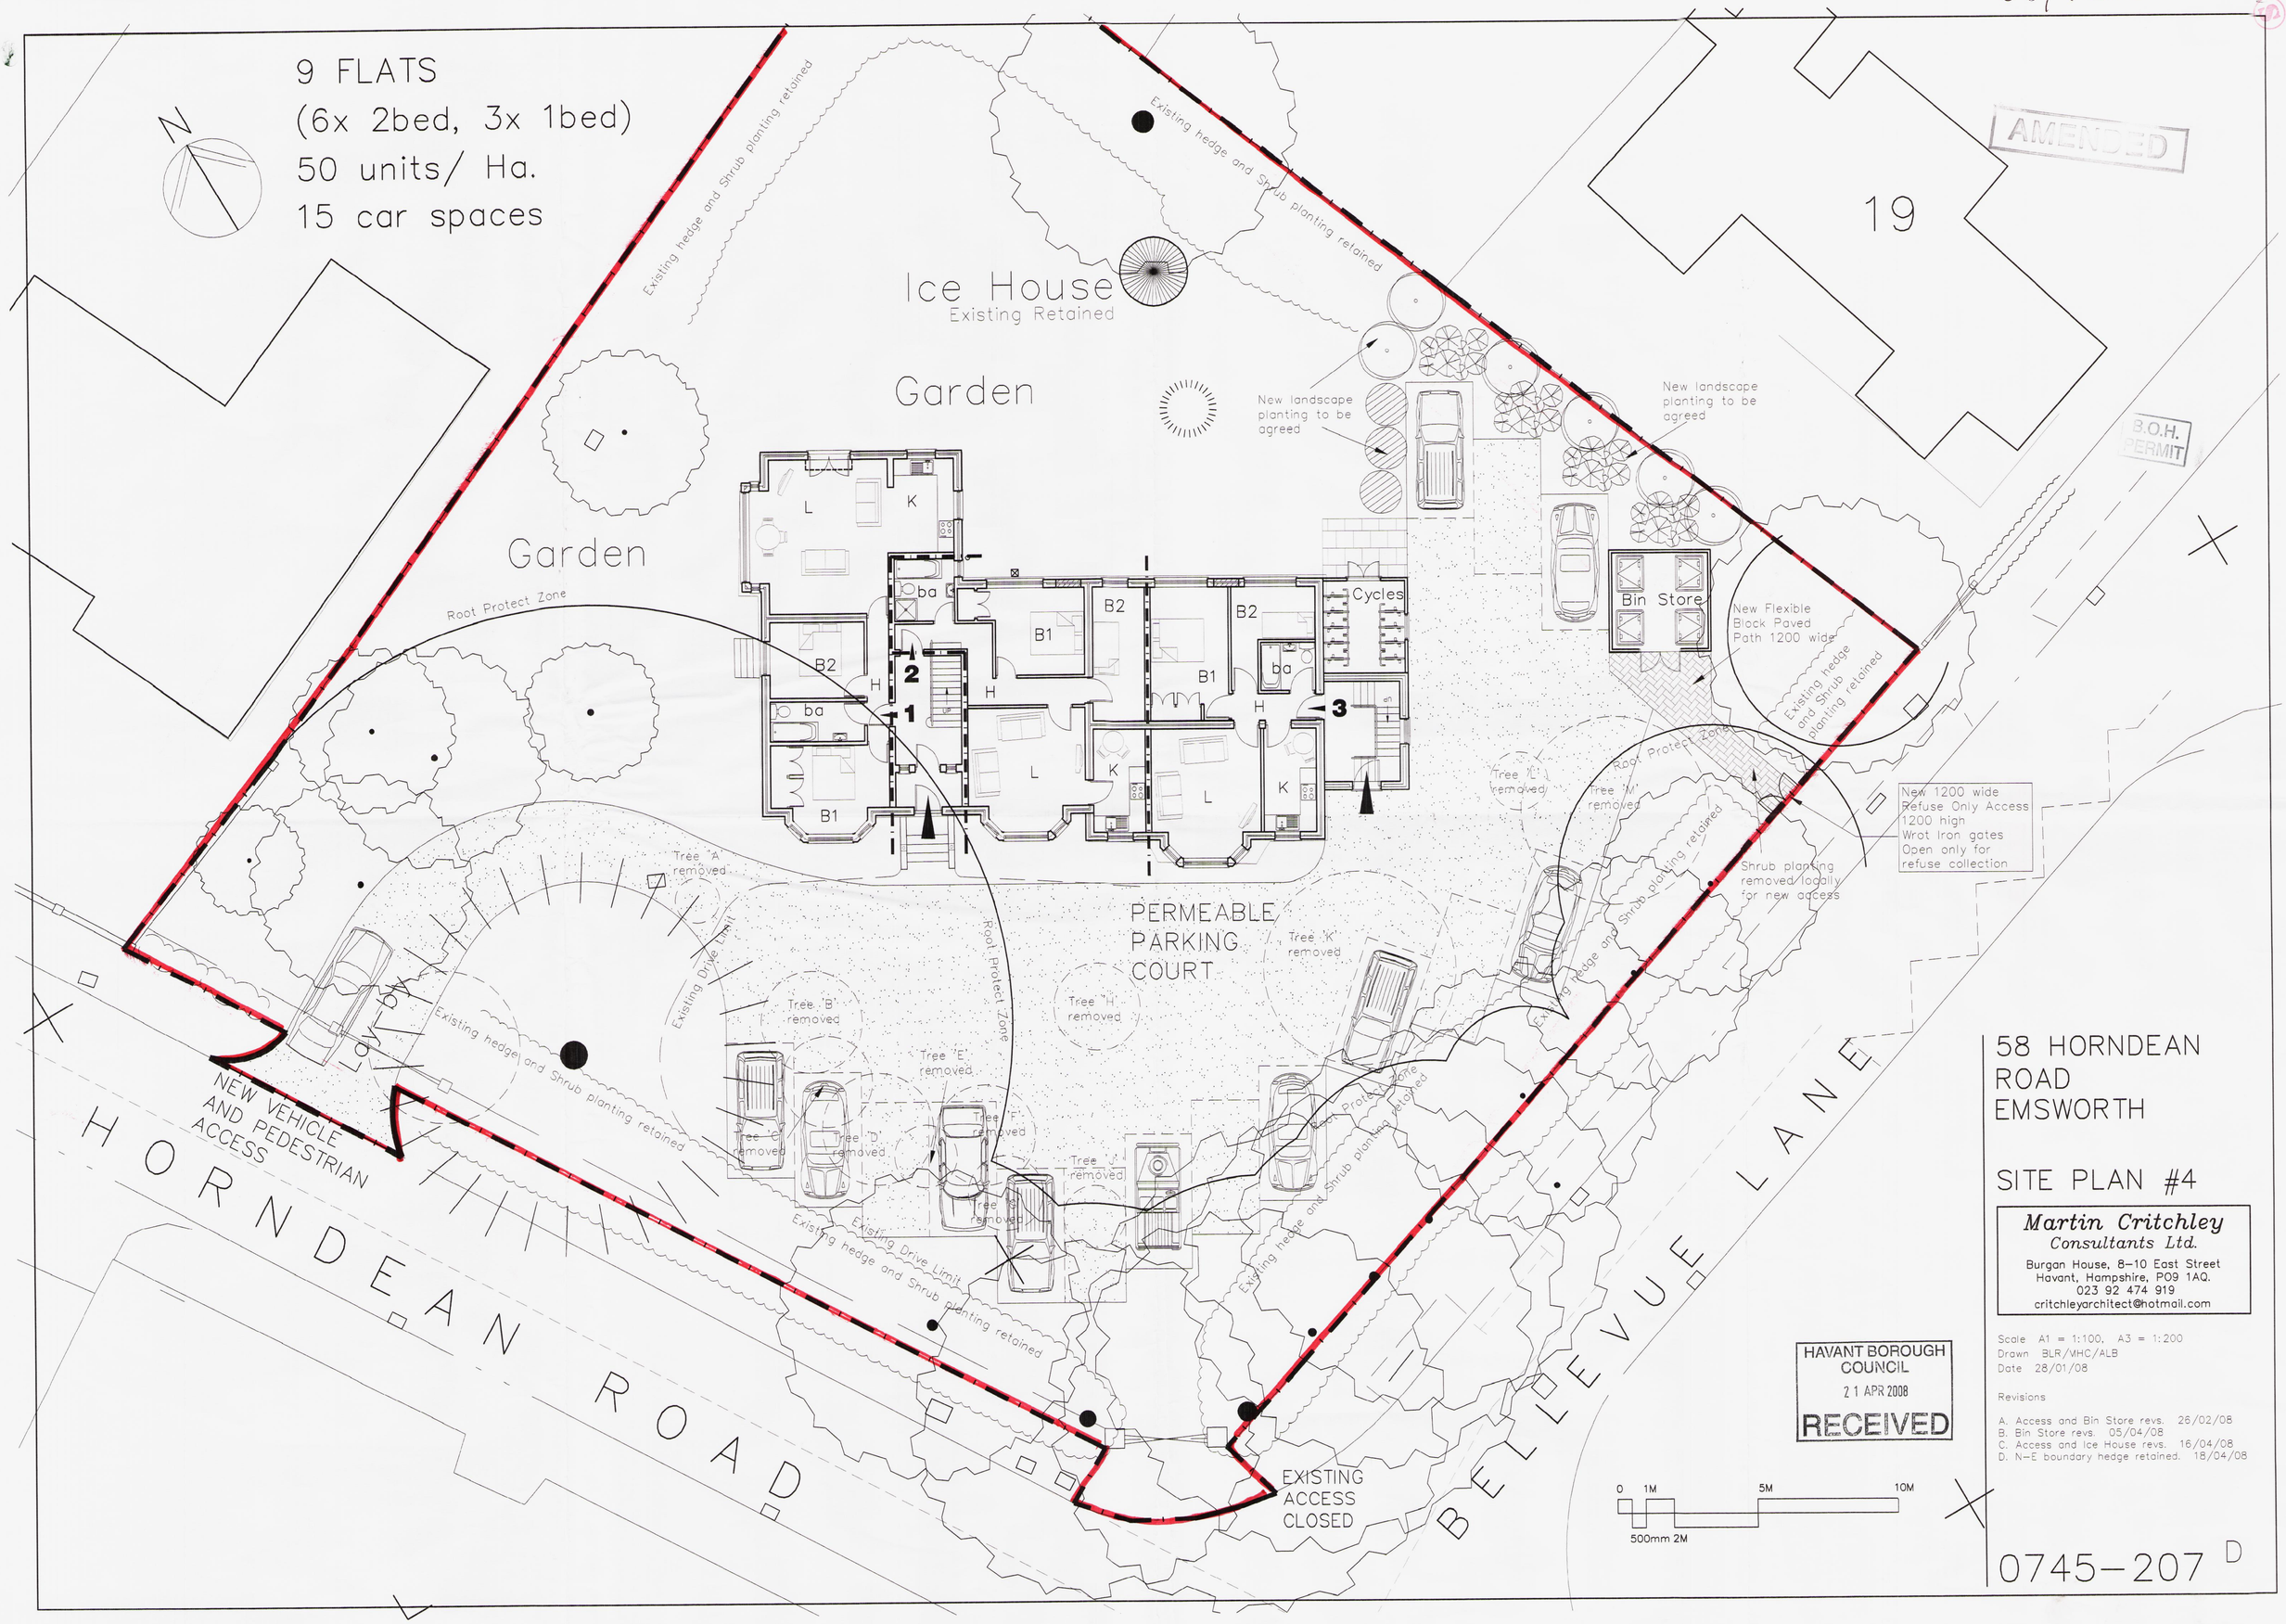

58 HORNDEAN ROAD EMSWORTH

SITE PLAN #4

Martin Critchley Consultants Ltd.
Burgan House, 8–10 East Street
Havant, Hampshire, PO9 1AQ.
023 92 474 919
critchleyarchitect@hotmail.com

Scale A1 = 1:100, A3 = 1:200
Drawn BLR/MHC/ALB
Date 28/01/08

Revisions

A. Access and Bin Store revs. 26/02/08
B. Bin Store revs. 05/04/08
C. Access and Ice House revs. 16/04/08
D. N–E boundary hedge retained. 18/04/08

HAVANT BOROUGH COUNCIL
21 APR 2008
RECEIVED

0745–207 D