

# PERMIT

HAVANT BOROUGH COUNCIL
DEVELOPMENT CONTROL
03 SEP 2010
RECEIVED

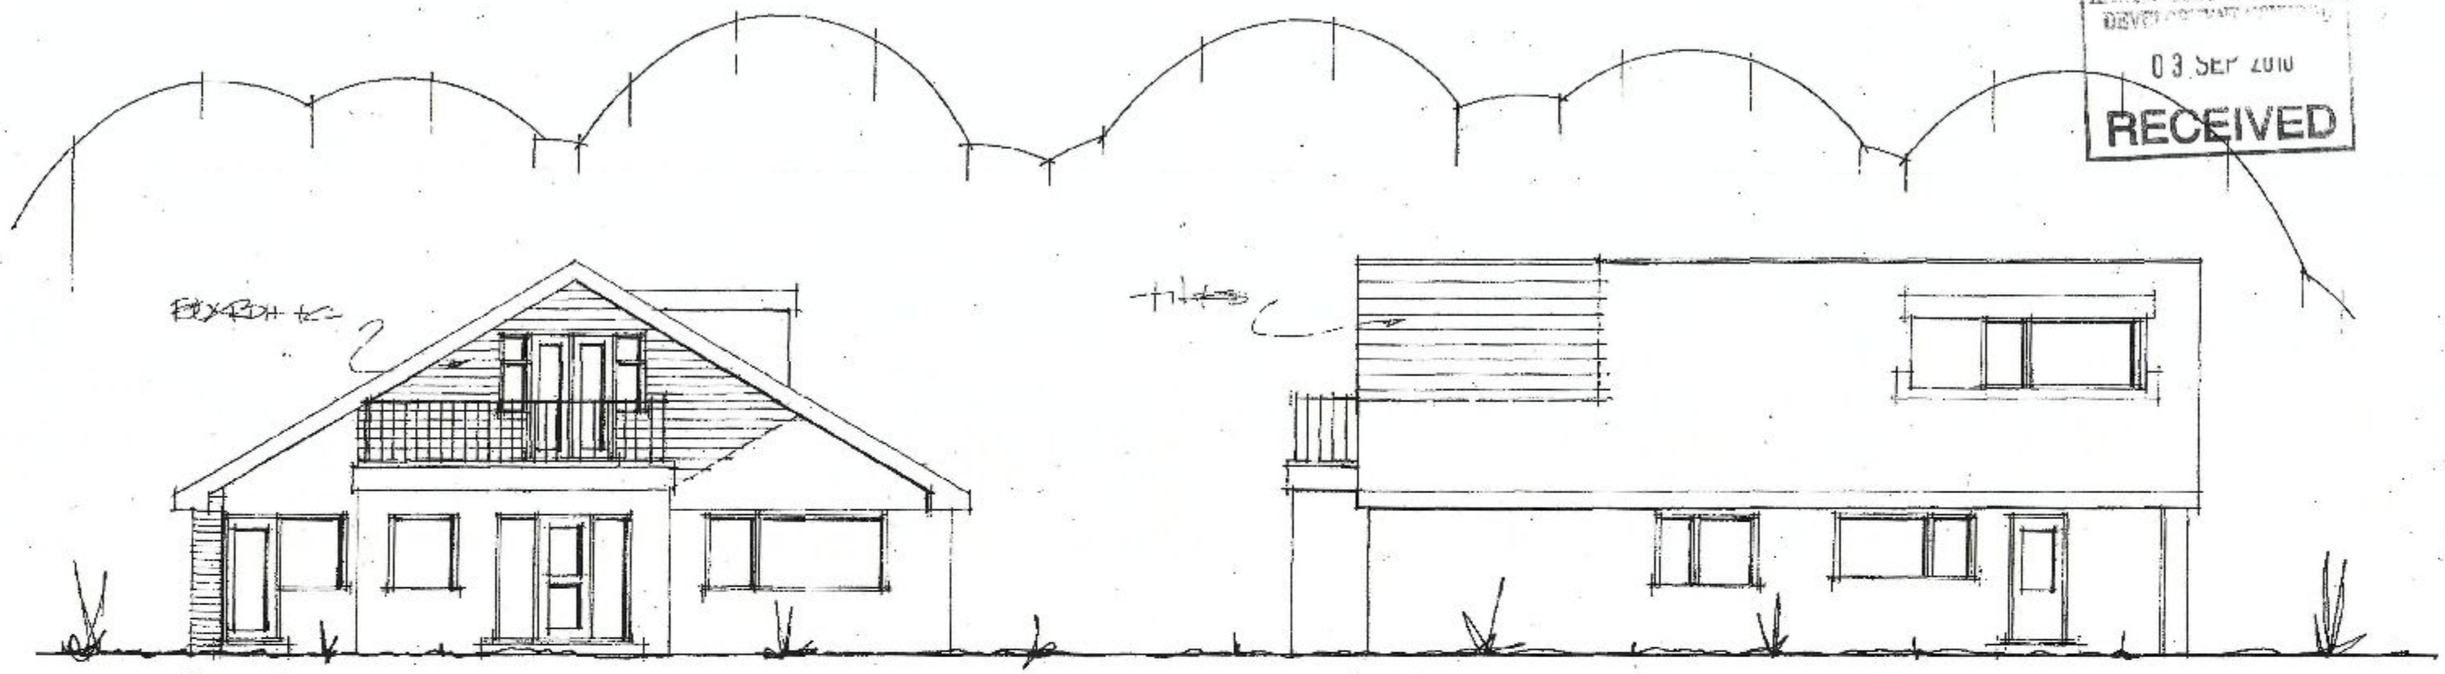


PROPOSED ADDITIONS 6,SALTERNS CLOSE,
HAYLING ISLAND, HANTS.
FOR MR& MRS E SPRATT.

PROPOSED ELEVATIONS

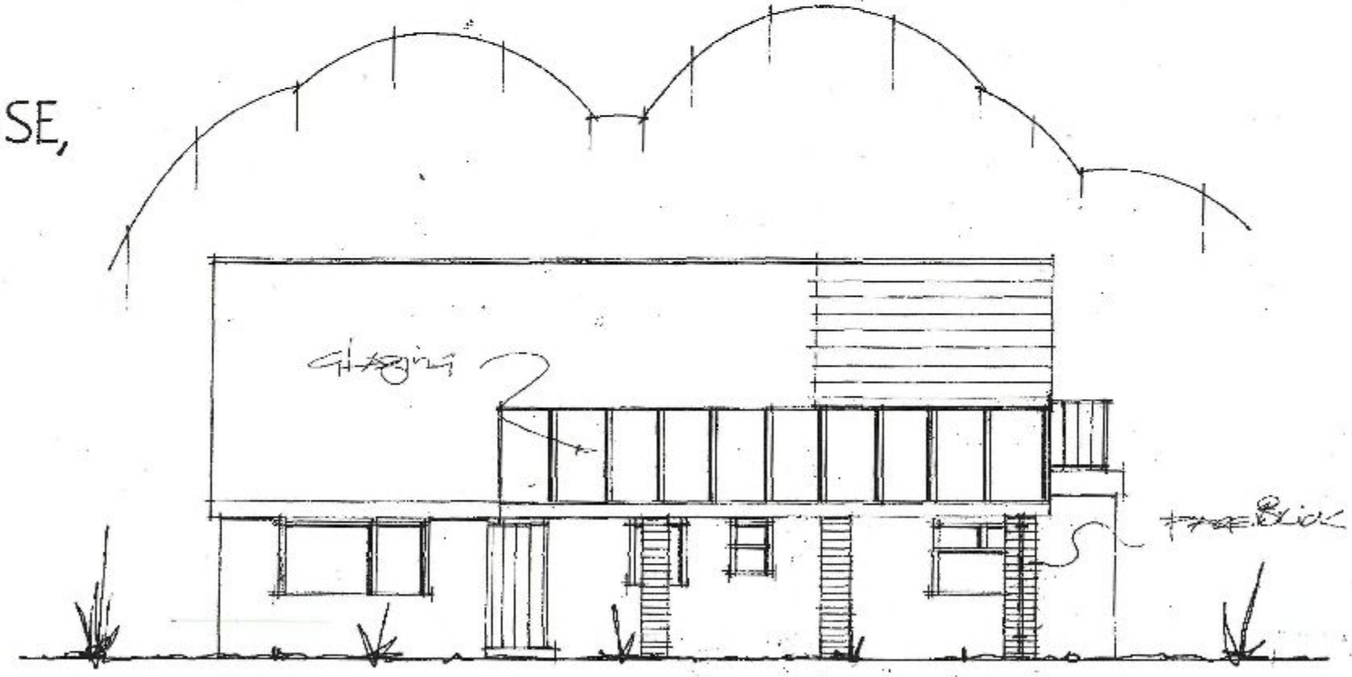


date july 2009 [covered way aug 10]
scale 1:100

PETER J. WALKER MRICS
CHARTERED SURVEYOR
182 SEAFRONT, HAYLING ISLAND, HANTS
PO11 9 AN

TEL: 02392 467571