

Existing Front North Elevation

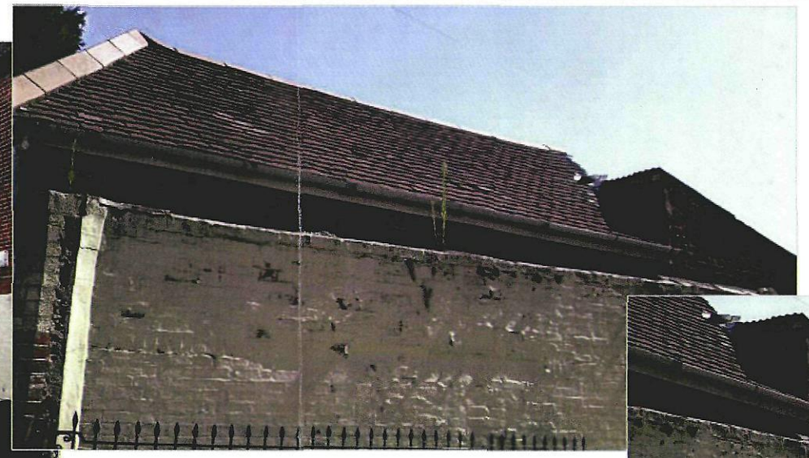

Existing West Elevation

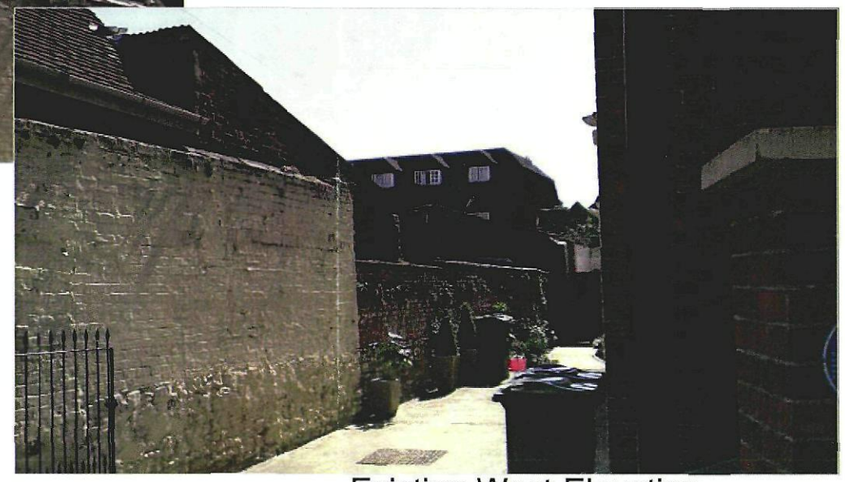

Existing West Elevation



Existing East Elevation, timber outhouse building



Existing East Elevation, front shop and stock room

project: Proposed change of use & refurbishment to No 12 The Pallant, Havant, Hampshire	drawn by: bf.sales	date: July 2010	Drg Number: 1021-05
drawing title: Location plan and photograph`s	checked by	date	
	scale: not to scale	rev	

COMPUTER DESIGN PARTNERSHIP
Architectural , Civil Structural & Mechanical Draughting Services
tel 01329 311671
tel 07956 065421
e-mail Bernie_cdp100@hotmail.com
6 Tukes Avenuue
Bridgemary, Gosport
Hampshire, PO13 0SE

PDF Created with deskPDF PDF Writer - Trial :: http://www.docudesk.com