
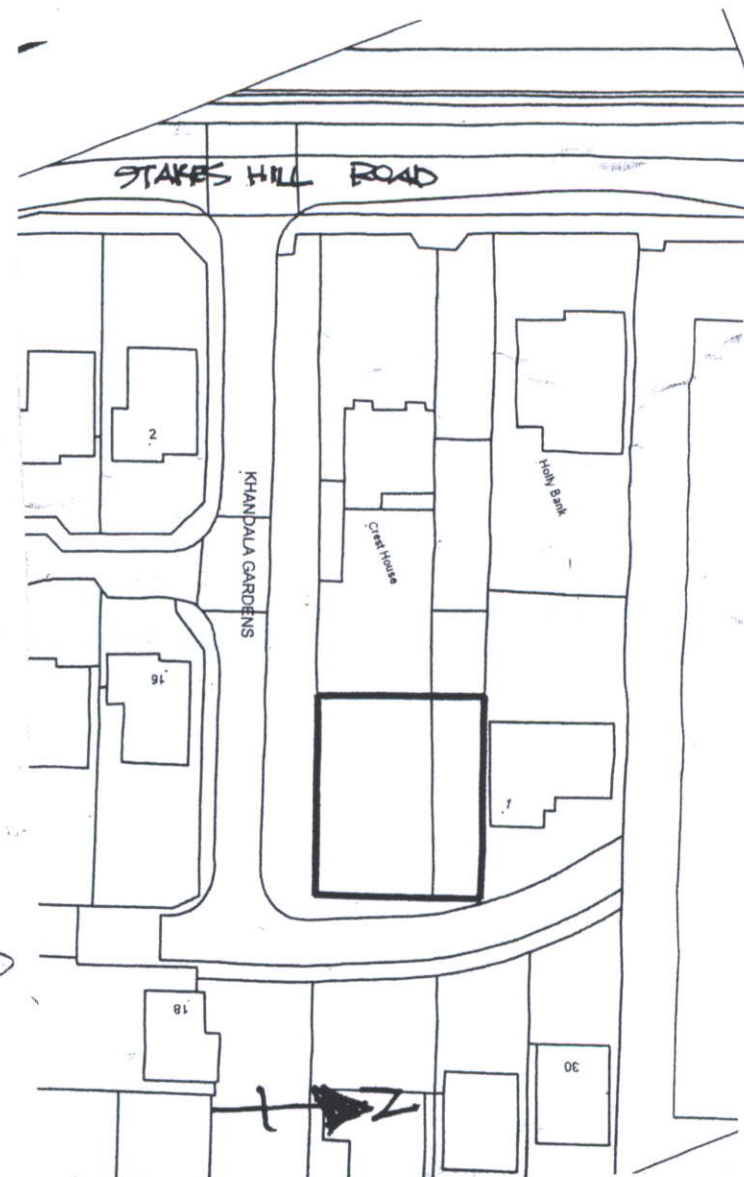


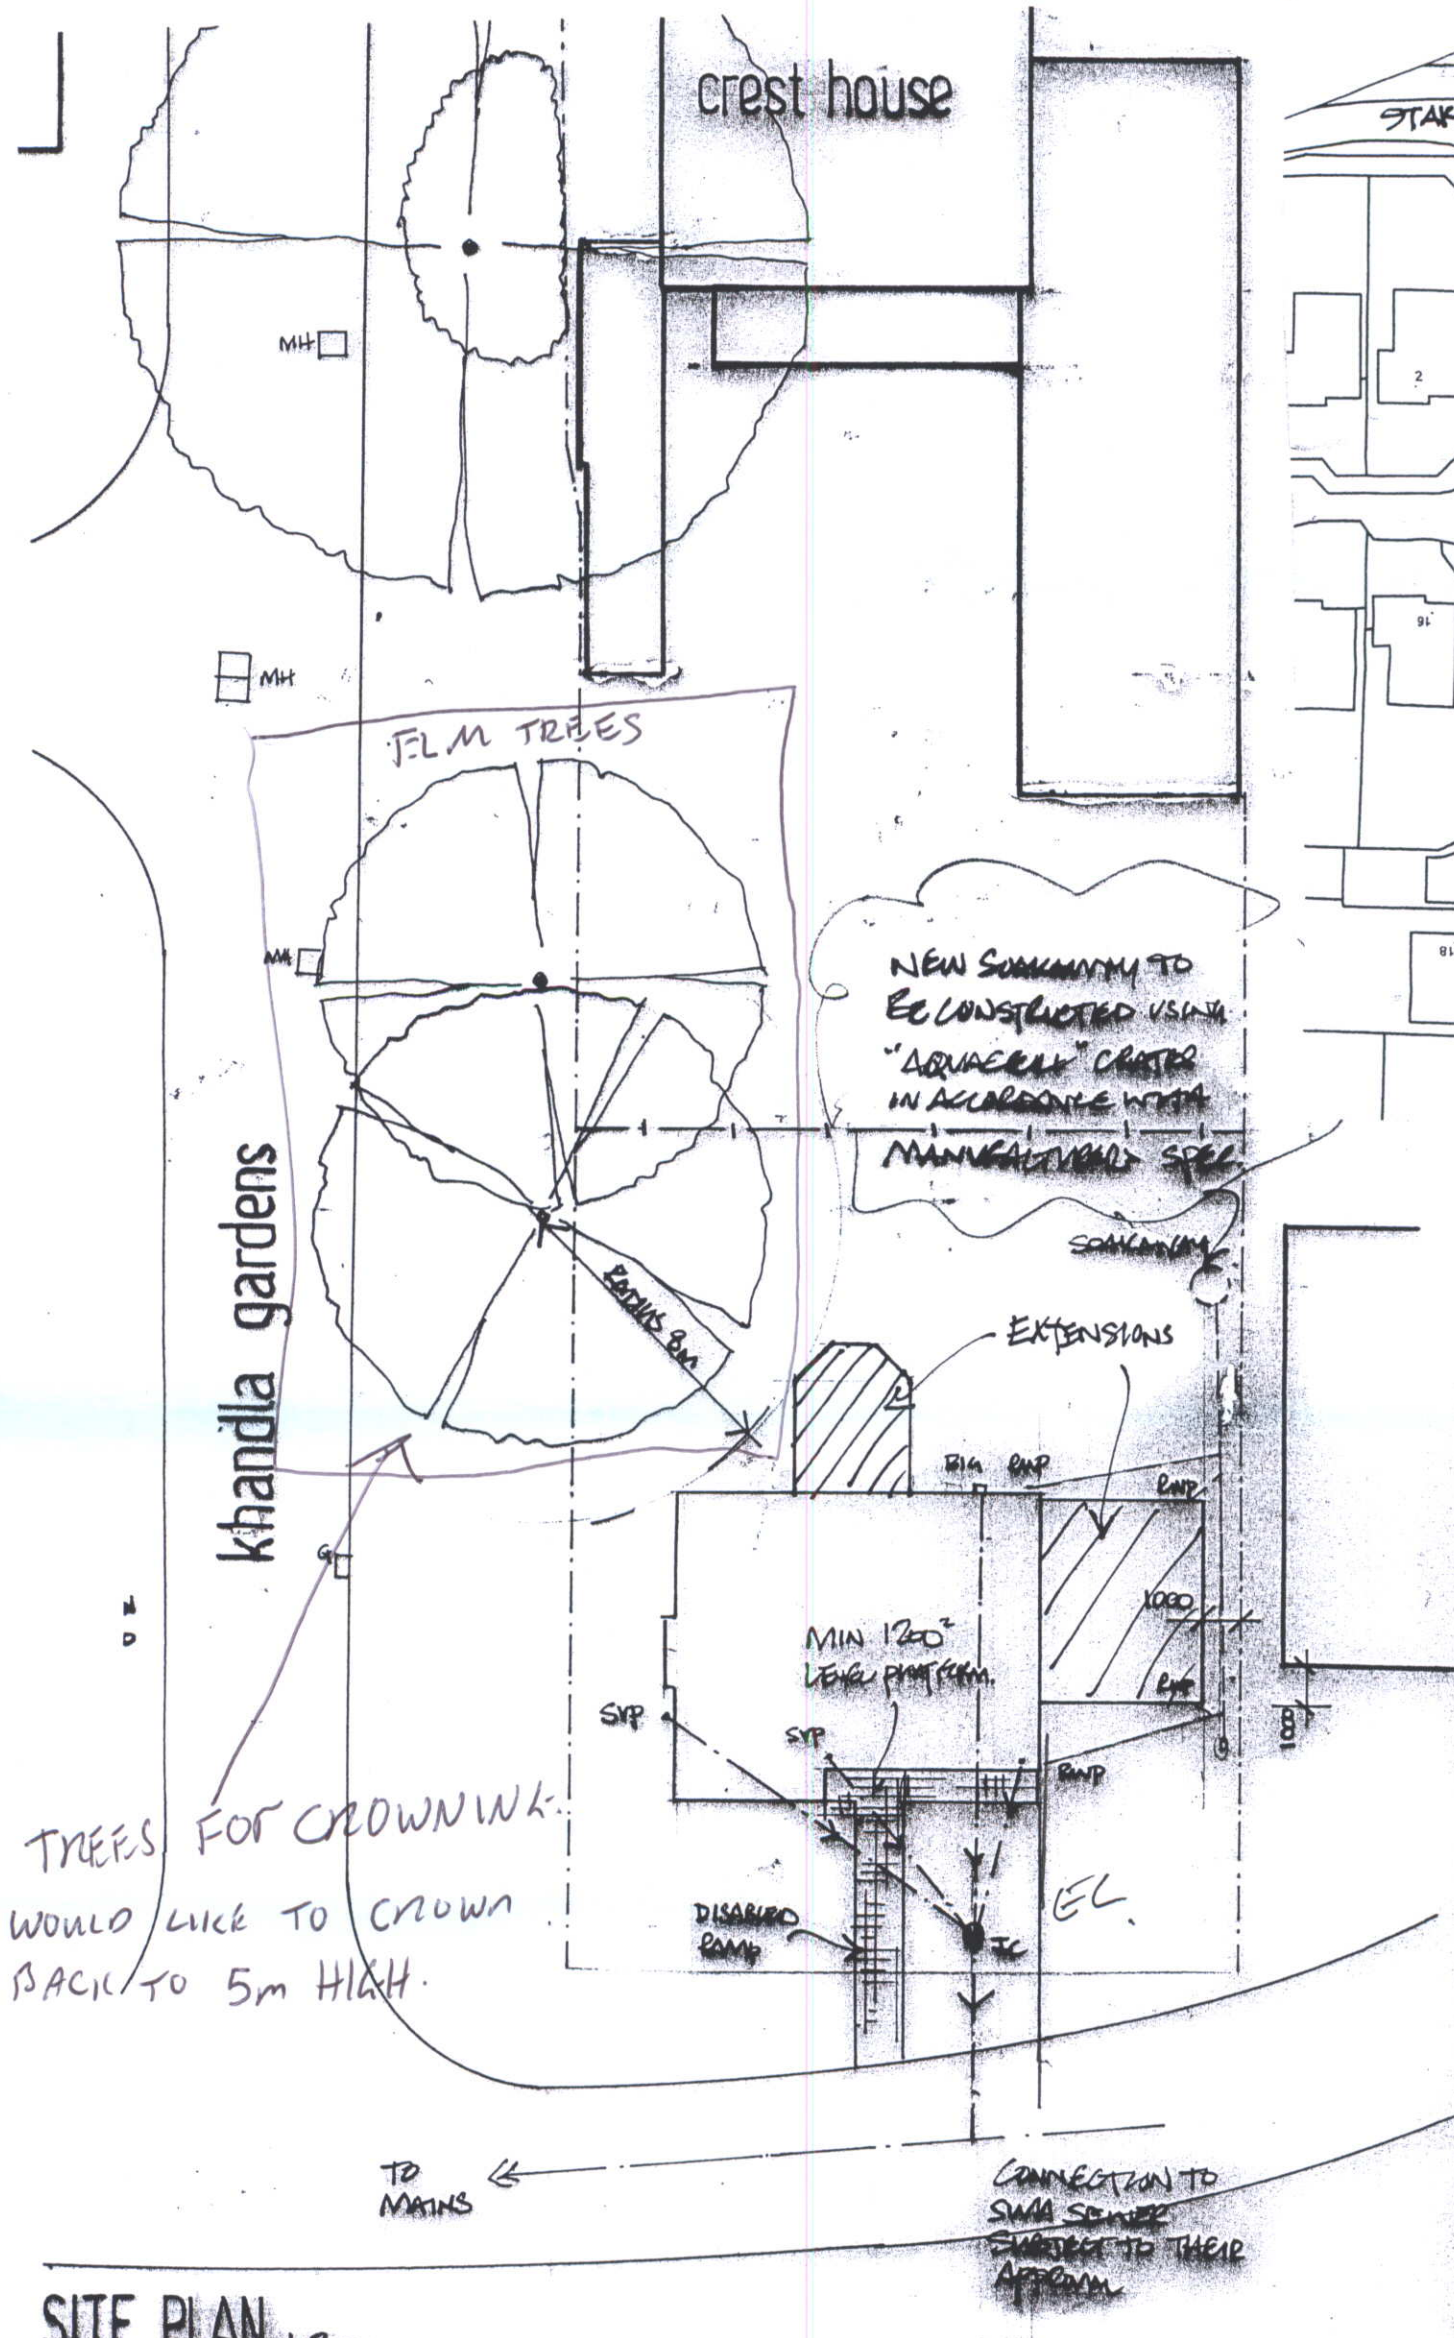

LOCATION PLAN
1:1250
OS VIC No 100046326

SITE PLAN 1:200

HAVANT BOROUGH COUNCIL
23 JUN 2010
RECEIVED