APP/10/0091

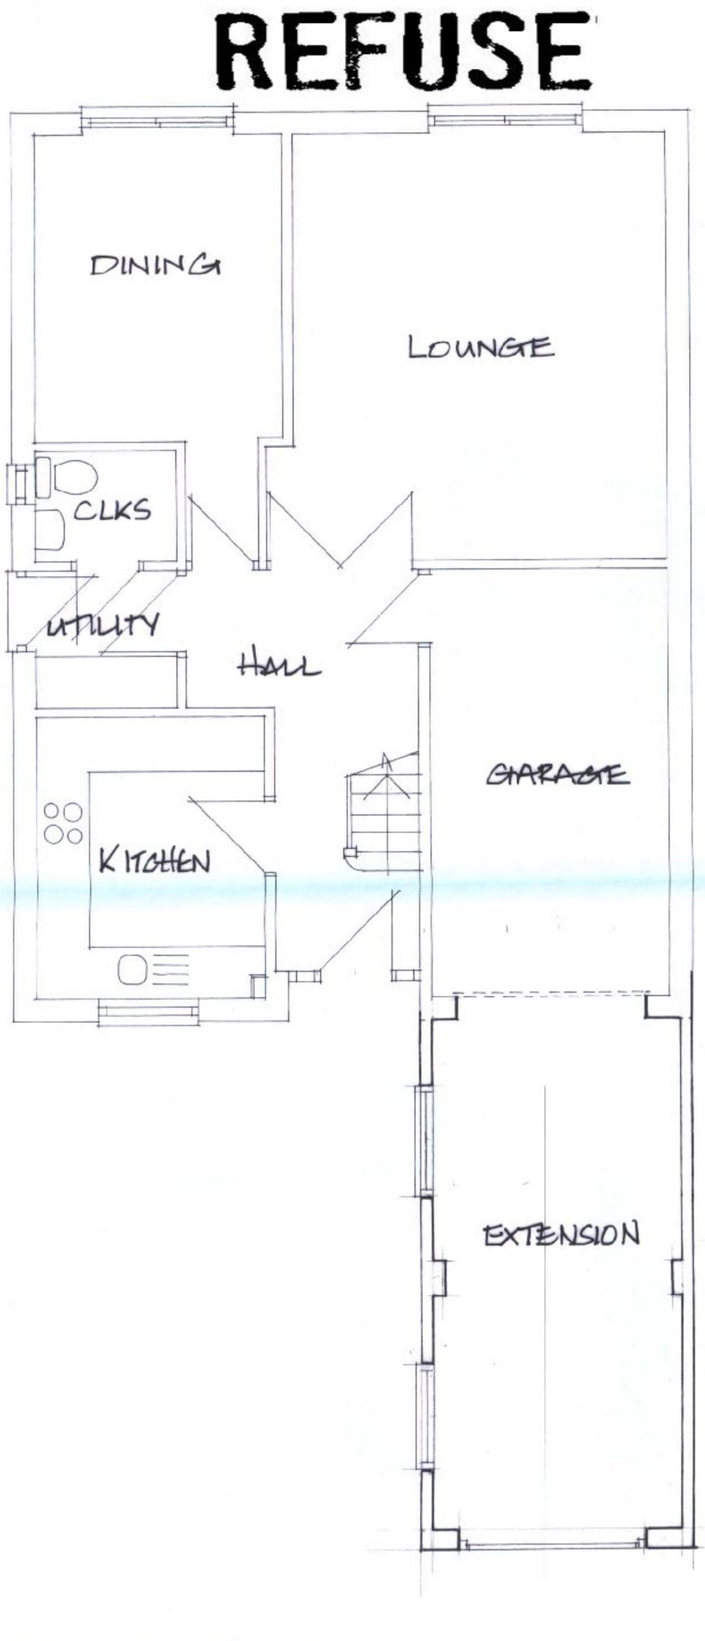

GROUND FLOOR

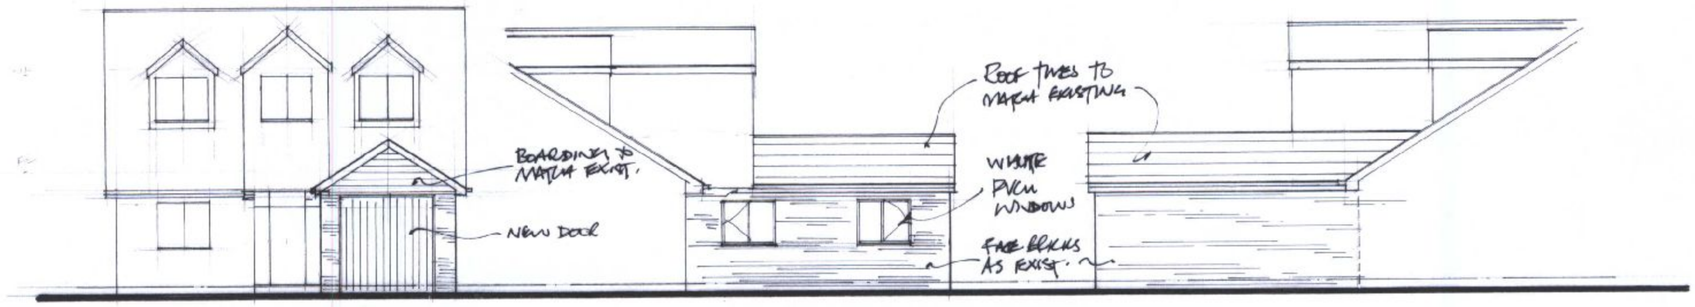

FRONT SIDE SIDE



LOCATION PLAN 1:1250
OS LIC No 100046326

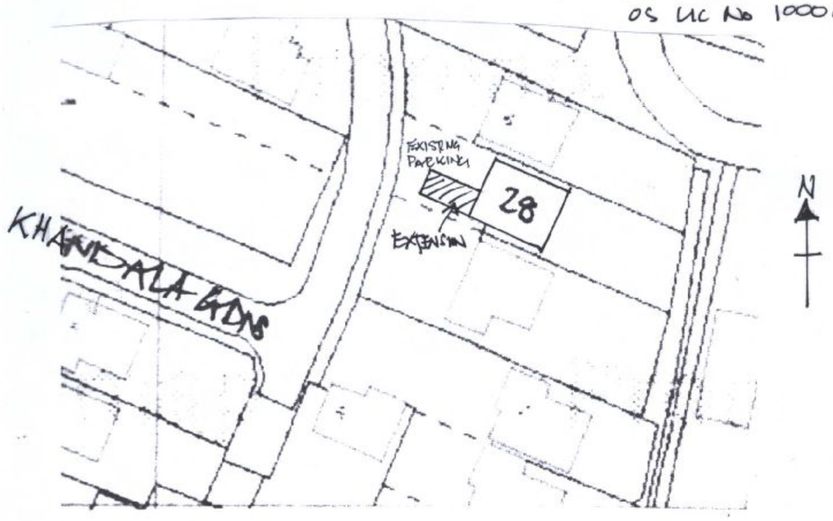

SITE PLAN 1:500

DEREK TREAGUS ASSOCIATES
ARCHITECTURAL SERVICES
Flat 3, 34 Wimbledon Park Road, Southsea, Hants PO5 2PT
Tel 07956 624094

Project

EXTENSIONS TO GARAGE
28 KHANDALA GARDENS,
WATERLOOVILLE,
HAMPSHIRE.

Client	
	Mr & Mrs R Jackson
Title	**PLANNING DRAWING**

Date	Drawn	Scale
Apr 2010	**DT**	**1:50,1:100,1:1250**

Drg. No. **10.817.01** Rev.