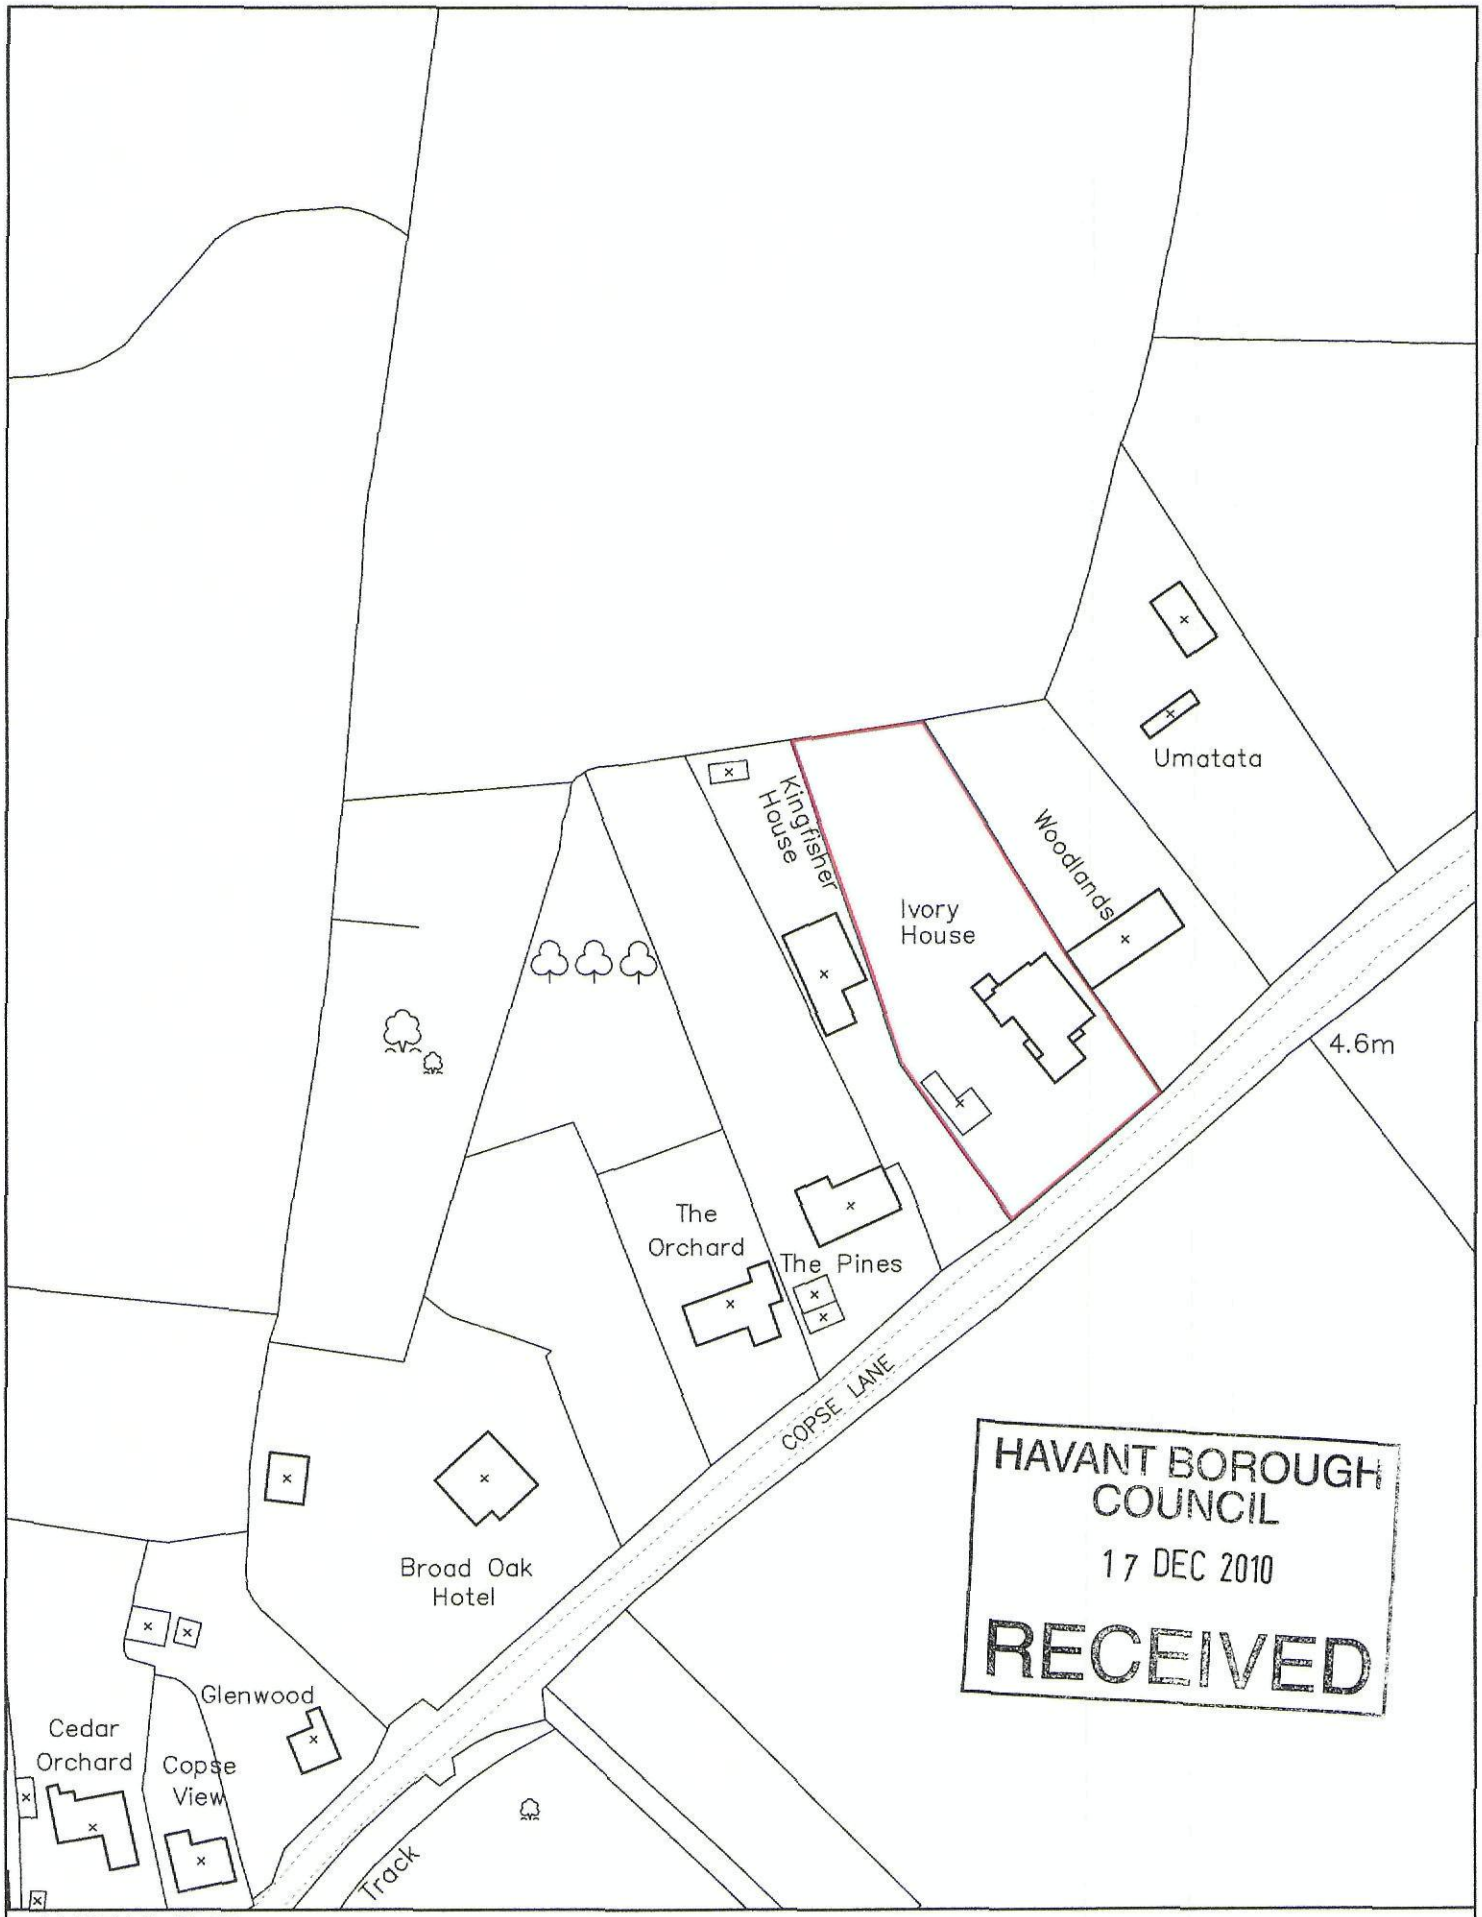

HAVANT BOROUGH COUNCIL
17 DEC 2010
RECEIVED

LOCATION PLAN

DWG. NO.:	BD459 LP01
DATE:	13 12 2010
SCALE	1:1250 @ A4
OS REF. NO.:	007300 (license Type: IBU12)
ADDRESS OF SITE:	IVORY HOUSE, COPSE LANE, HAYLING ISLAND, HAMPSHIRE, PO11 0QB

0 20 40 60 80 100 Metres

OS map Extracted from Blackwell Business Services/(www.mdcentre.ordnancesurvey.co.uk) / CROWN COPYRIGHT 2010