HAVANT BOROUGH COUNCIL
20 SEP 2010
RECEIVED

PERMIT

14 Beach Road Emsworth BlockPlan

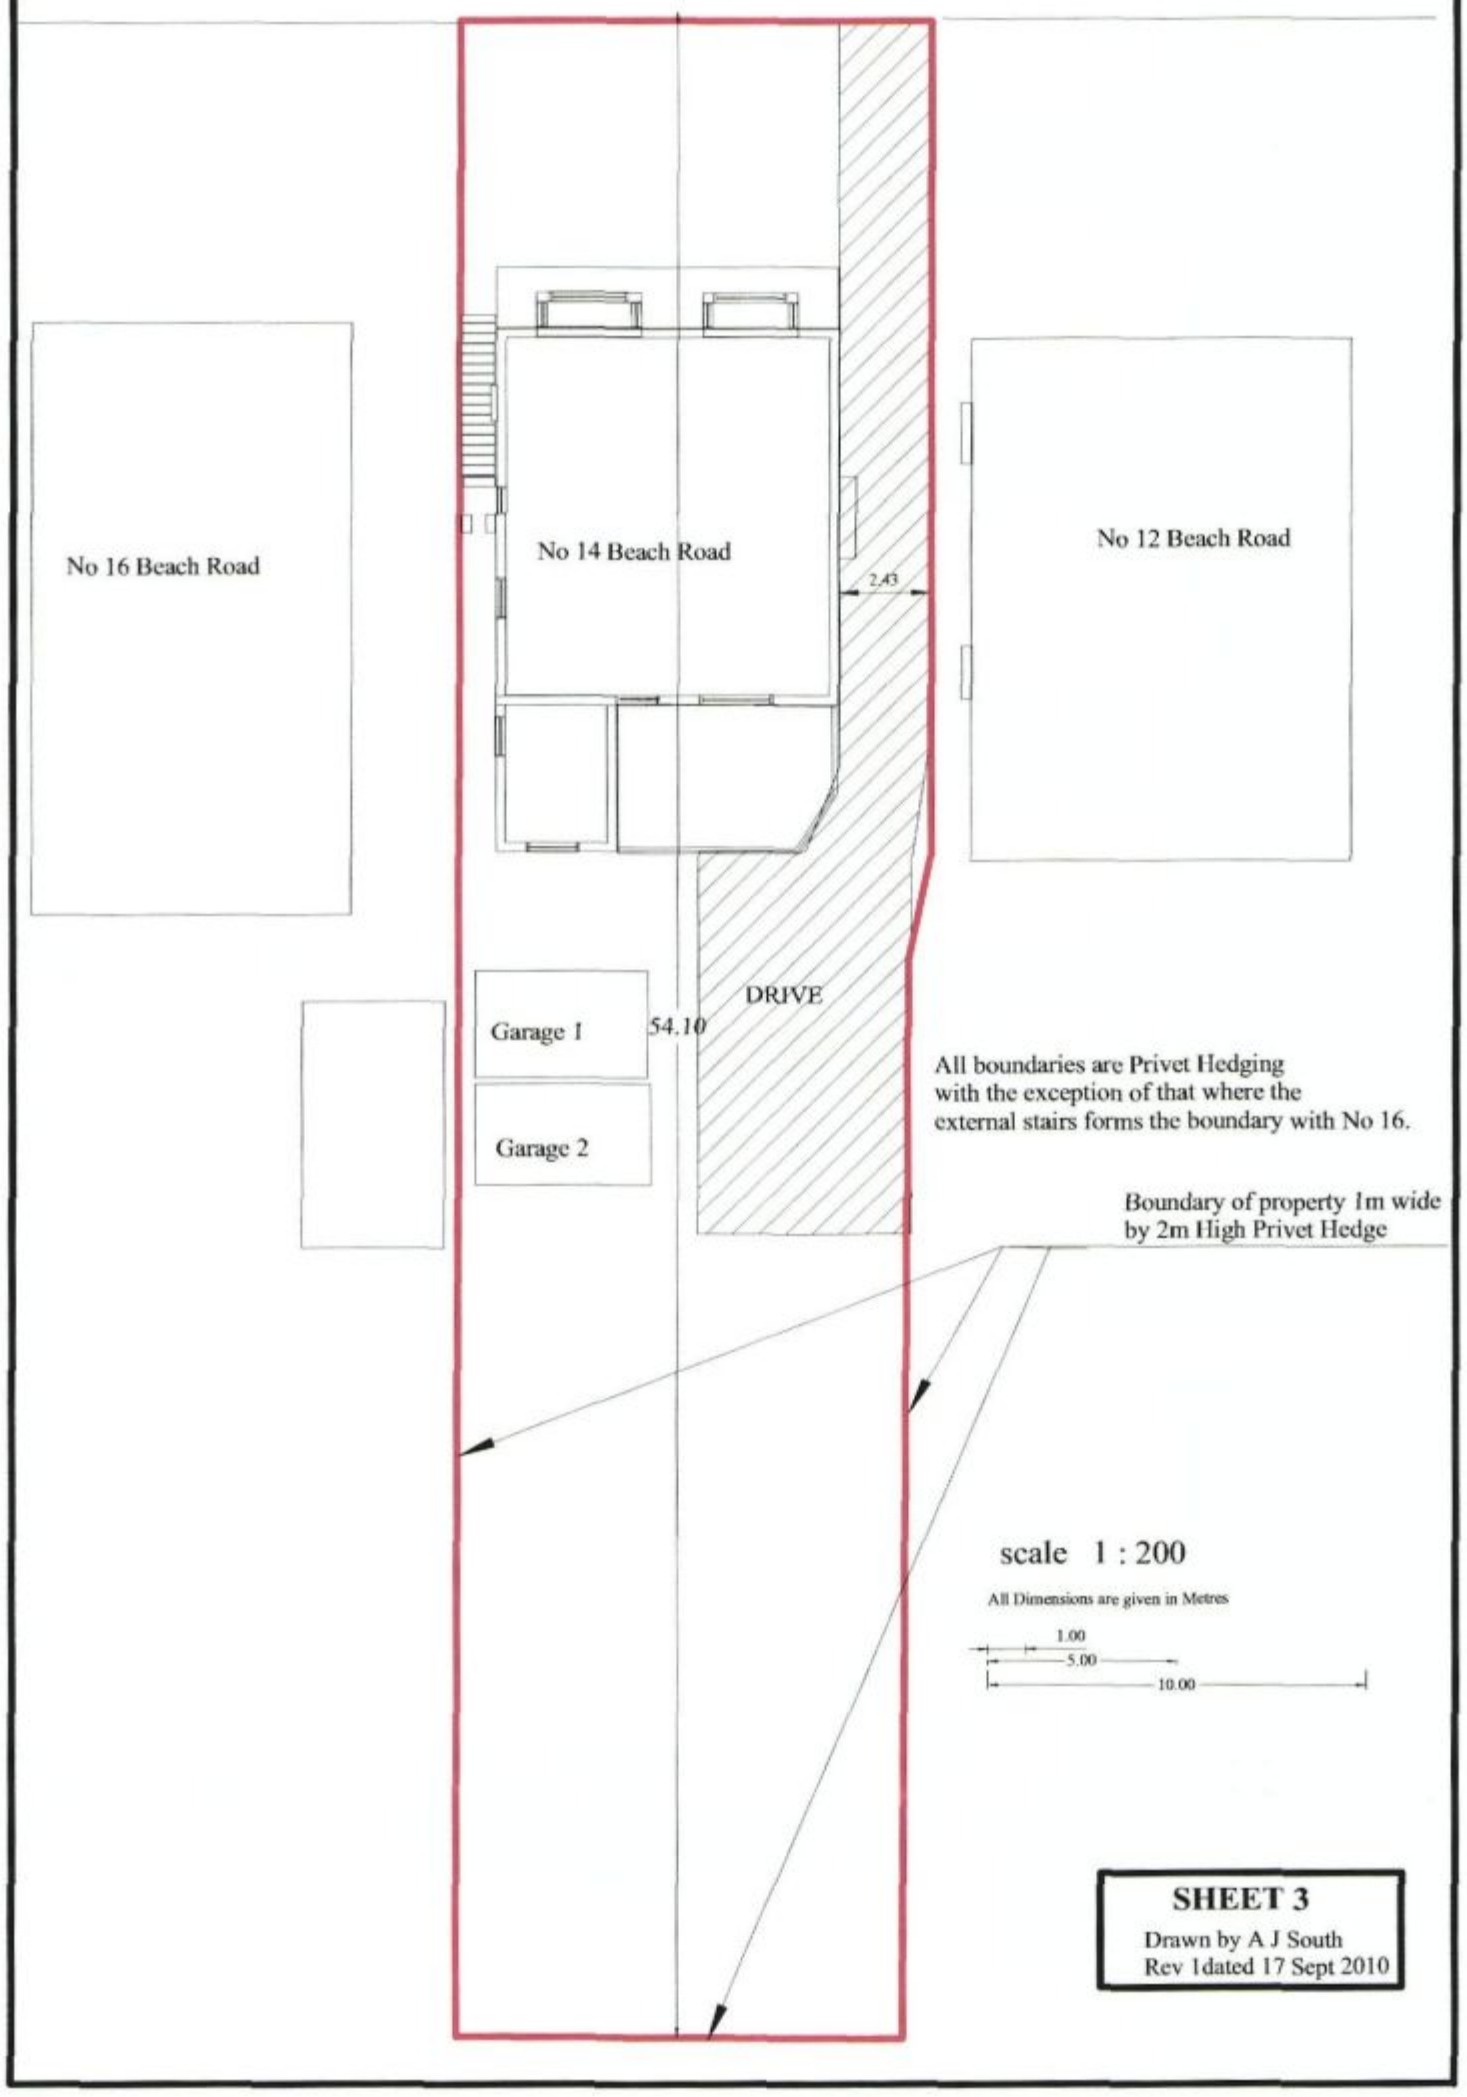

SHEET 3

Drawn by A J South
Rev 1dated 17 Sept 2010