



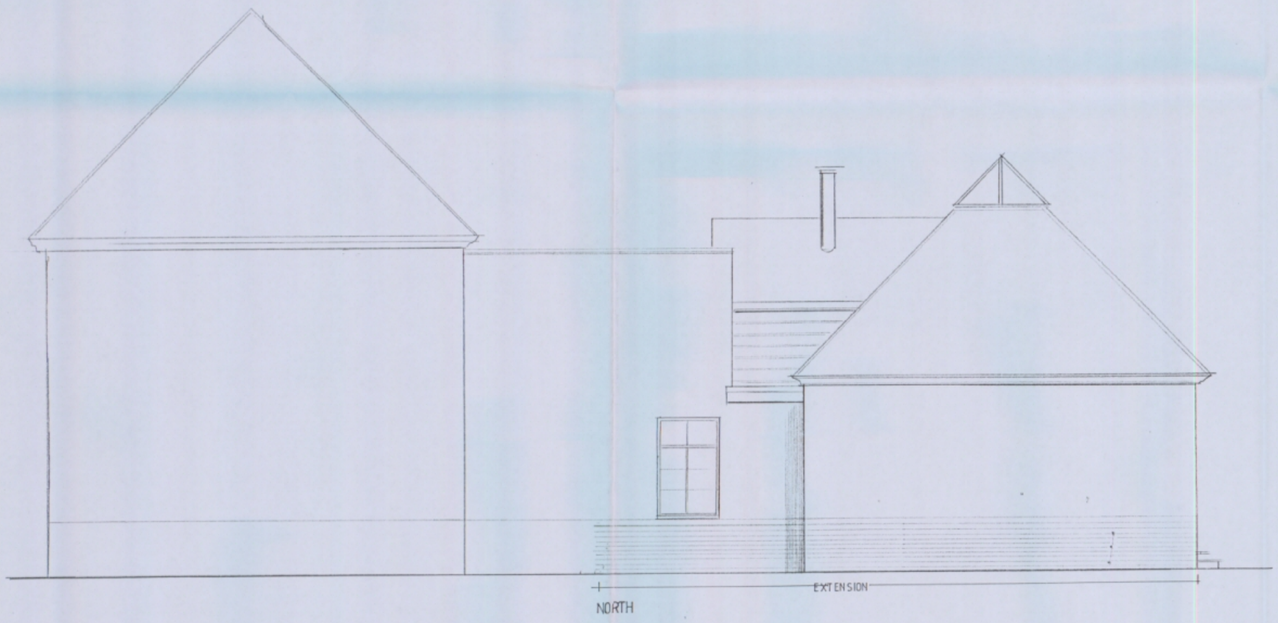

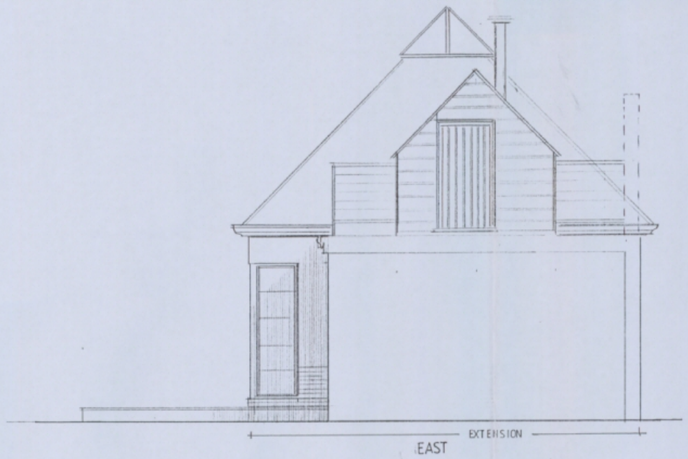

MATERIALS

Roof Plain tiles with hip bonnets to match existing
Rainwater goods white prof'led aluminium.
Windows + doors. White upvc as existing
Lantern black metal frame - clear glass
Walls Brick plinth - bricks to match existing
Render above plinth as existing
Balcony handrail silver stanchions + ss. guarding
Dormer Cladding Eternit weather boarding - White

HAVANT BOROUGH COUNCIL
04 FEB 2011
RECEIVED

JOB
FAIRFAX
3 MEADOWLANDS
HAVANT PO9 2RP

CLIENT
Mr and Mrs R GOUGH

TITLE
ELEVATIONS PROPOSED

SCALE 1:50

DRAWN BY

DATE jan 2011

THE HARRISON YOUNG PARTNERSHIP LTD
CHARTERED ARCHITECTS
12 West Street Emsworth Hampshire PO10 7DY
Telephone 01243 372993
Fax 01243 374892

DRAWING No. 1166/1/03

REV. A

Rev A North window added 8.2.11