PERMIT

HAVANT BOROUGH COUNCIL
17 DEC 2010
RECEIVED

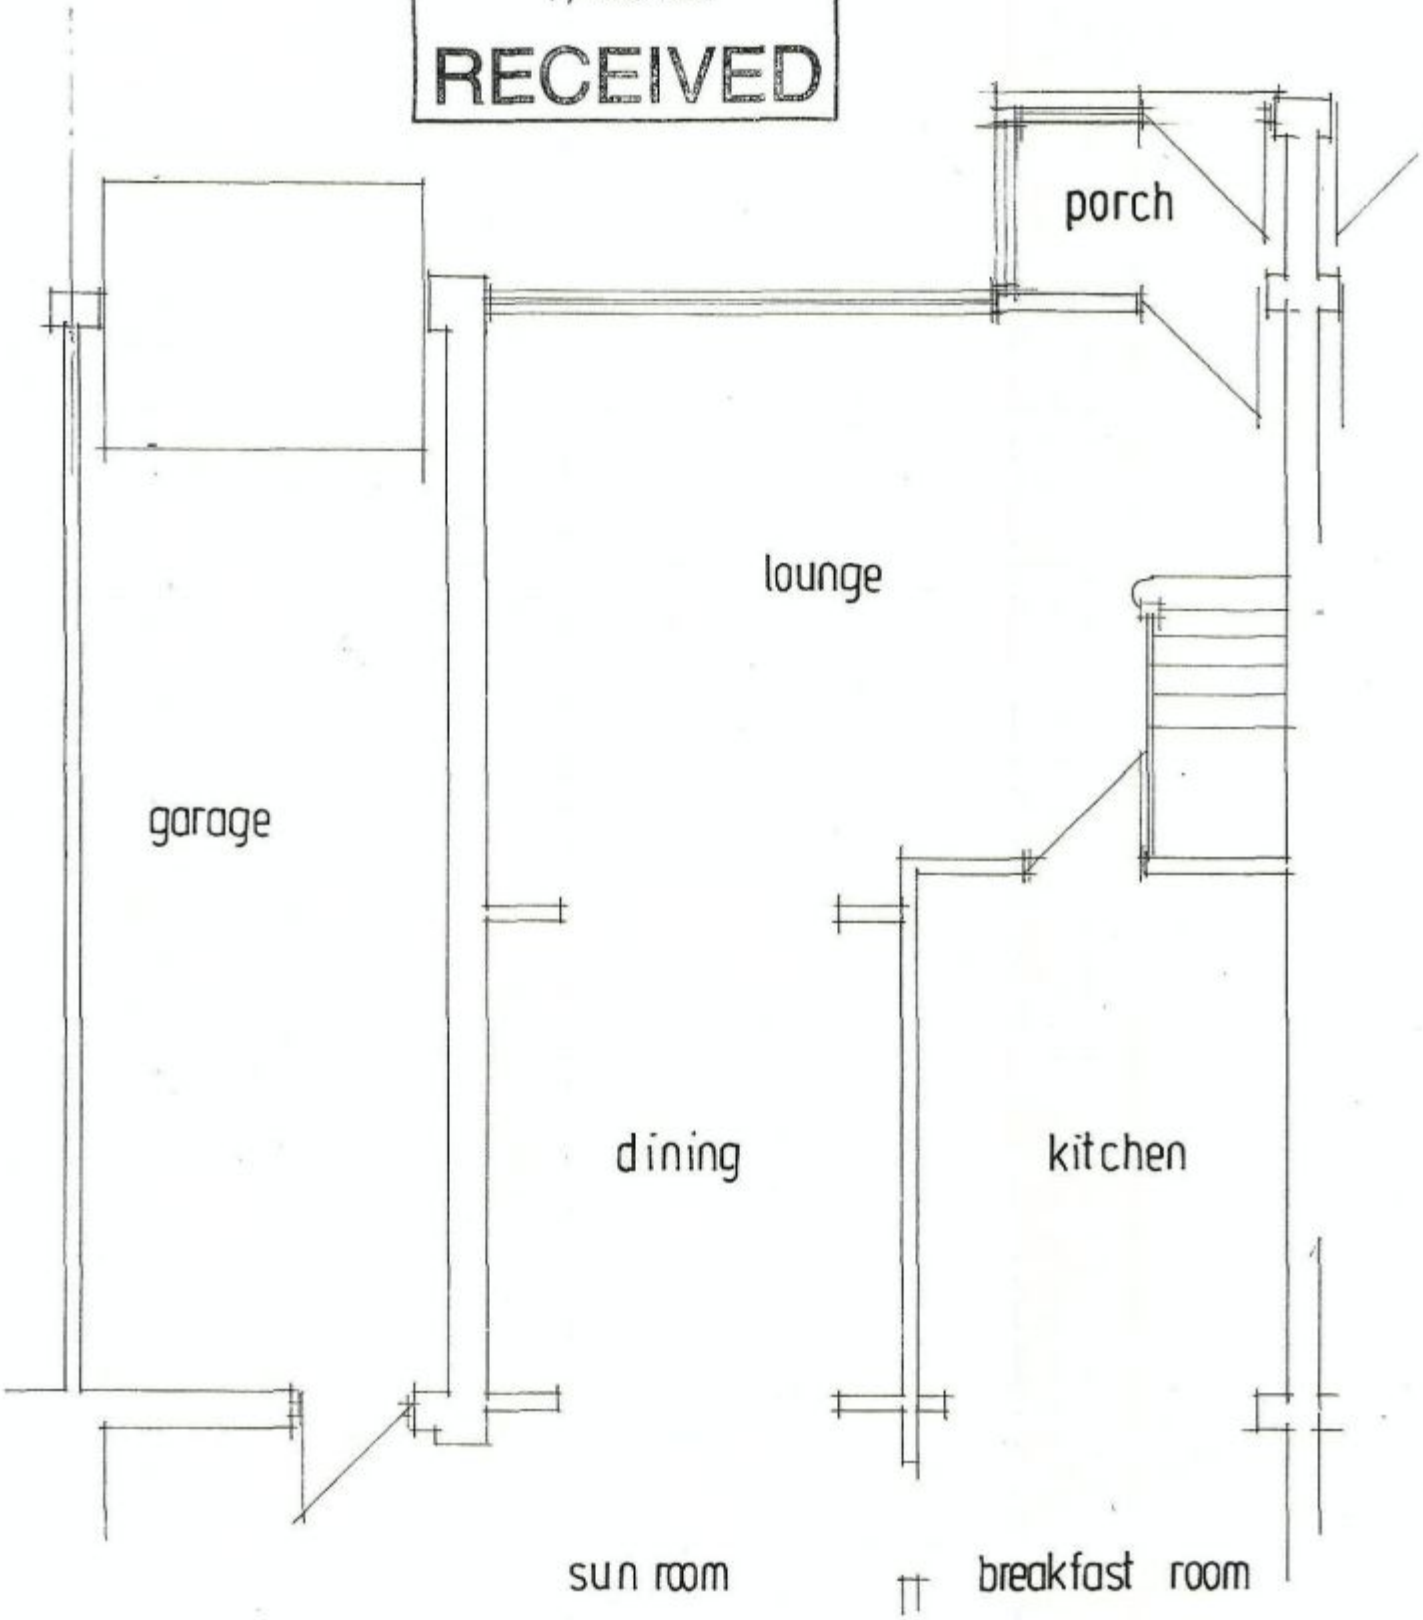

GROUND FLOOR PLAN

EXISTING

SCALE 1:50