

PERMIT




PROPOSED Floor Plan and Elevations

EXISTING Floor Plan and Elevations

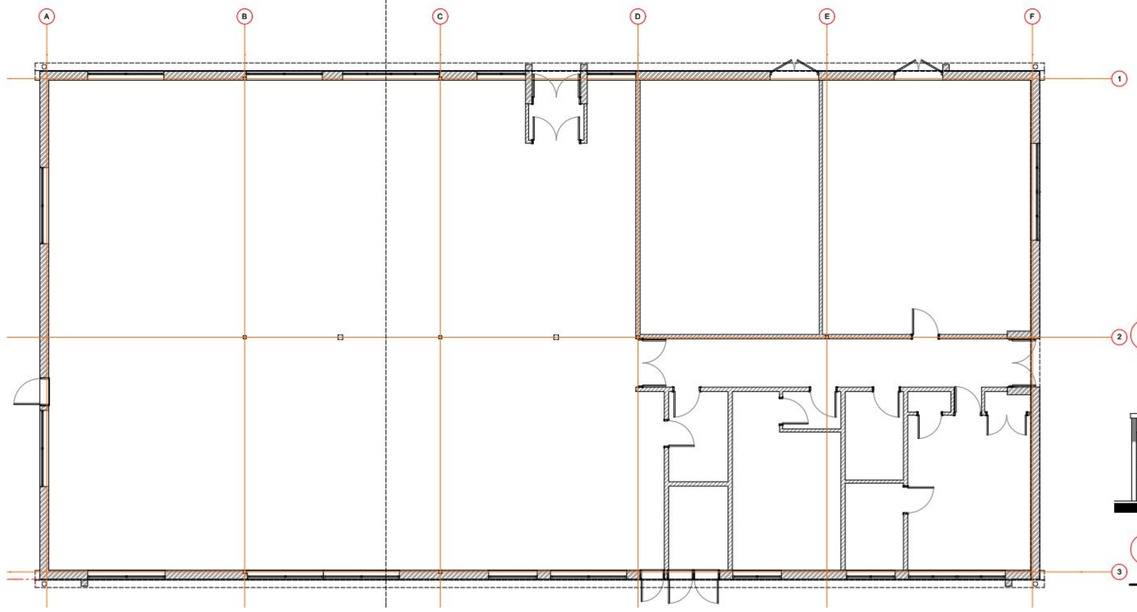


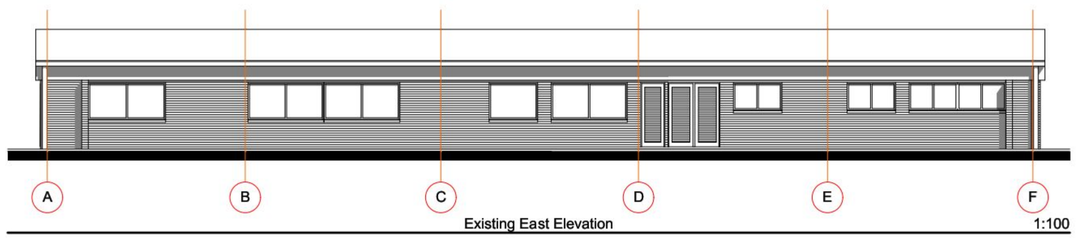


Existing East Elevation 1:100

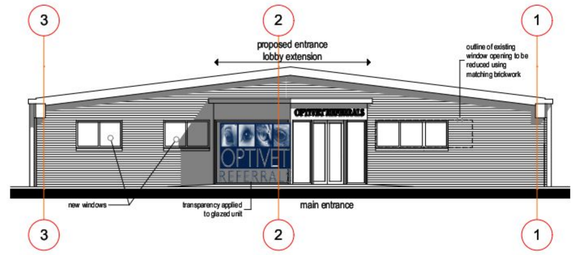


Proposed North (Front) Elevation 1:100

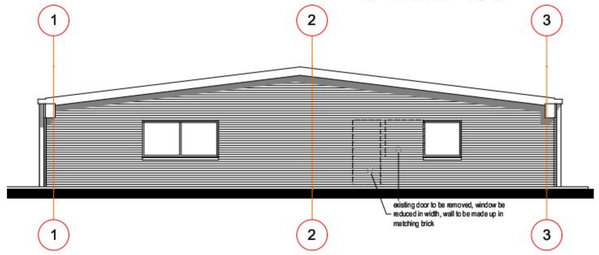

Proposed South Elevation 1:100

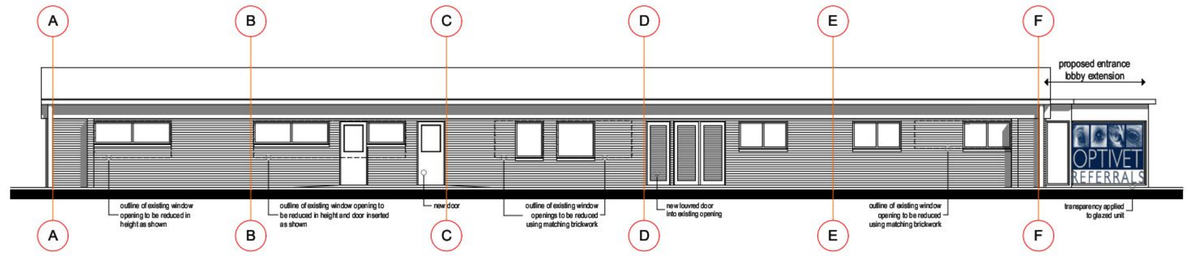

Proposed East Elevation 1:100

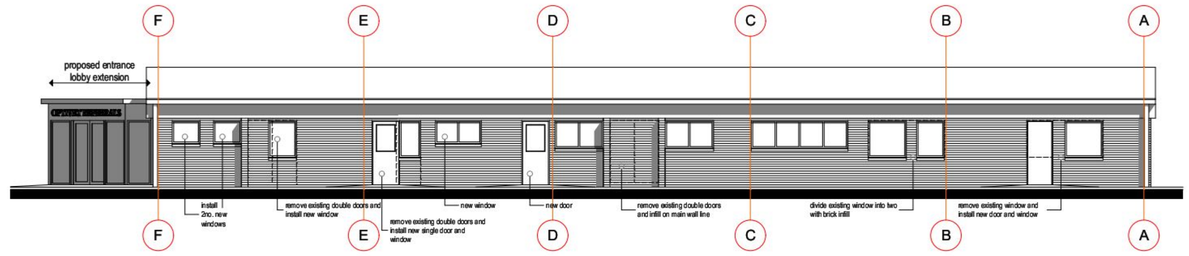


Proposed West Elevation 1:100


MATERIALS:

Walls - Existing facing brickwork retained and matched where altered
Fenestration - Existing metal.windows and doors retained and matched where altered or new required
Roof and facias/guttering - Existing profiled/coloured metal retained. Existing downpipes retained.


Proposed Entrance Lobby Extension - metal framed double glazed windows and doors with single ply membrane roof over, colours TBA.

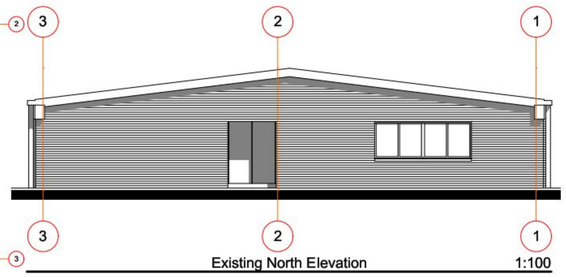

Existing North Elevation 1:100

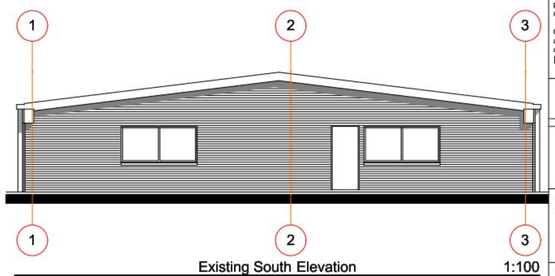

Existing South Elevation 1:100

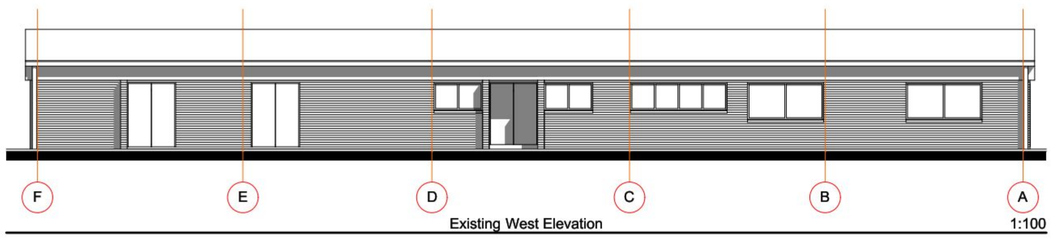

Existing West Elevation 1:100

Revisions

This drawing has been produced for the Client, Project and Site as stated below and is not intended for use by any other person or for any other purpose than that stated and dated and is the copyright © of AGORA MANAGEMENT Ltd.

Only original issue drawings are to be relied upon for accuracy and content. Measurements scaled from drawings cannot be guaranteed to be accurate.
If in doubt ASK!

AGORA management
12 Kings Court
Willie Snaith Road, Newmarket
Suffolk CB8 7SG, England
T. +44 (0)1638 560343
F. +44 (0)1638 664343
E-mail: enquiries@agoramanagement.com

Client
Optivet Referrals

Project
3 Downley Road,
Havant,
Hampshire

Drawing
Proposed and Existing Floor Plan & Elevations

Purpose Issue	Purpose Date
☐ Information	May 2010
■ Planning	Drawn
☐ Tender	
☐ Contract	Checked
☐ Construction	
☐ As Built	Scale 1:100 @ A1

Drawing Number: 0308 / A / P / 04
Revision:

This drawing is copyright © of AGORA MANAGEMENT Ltd.