
PERMIT

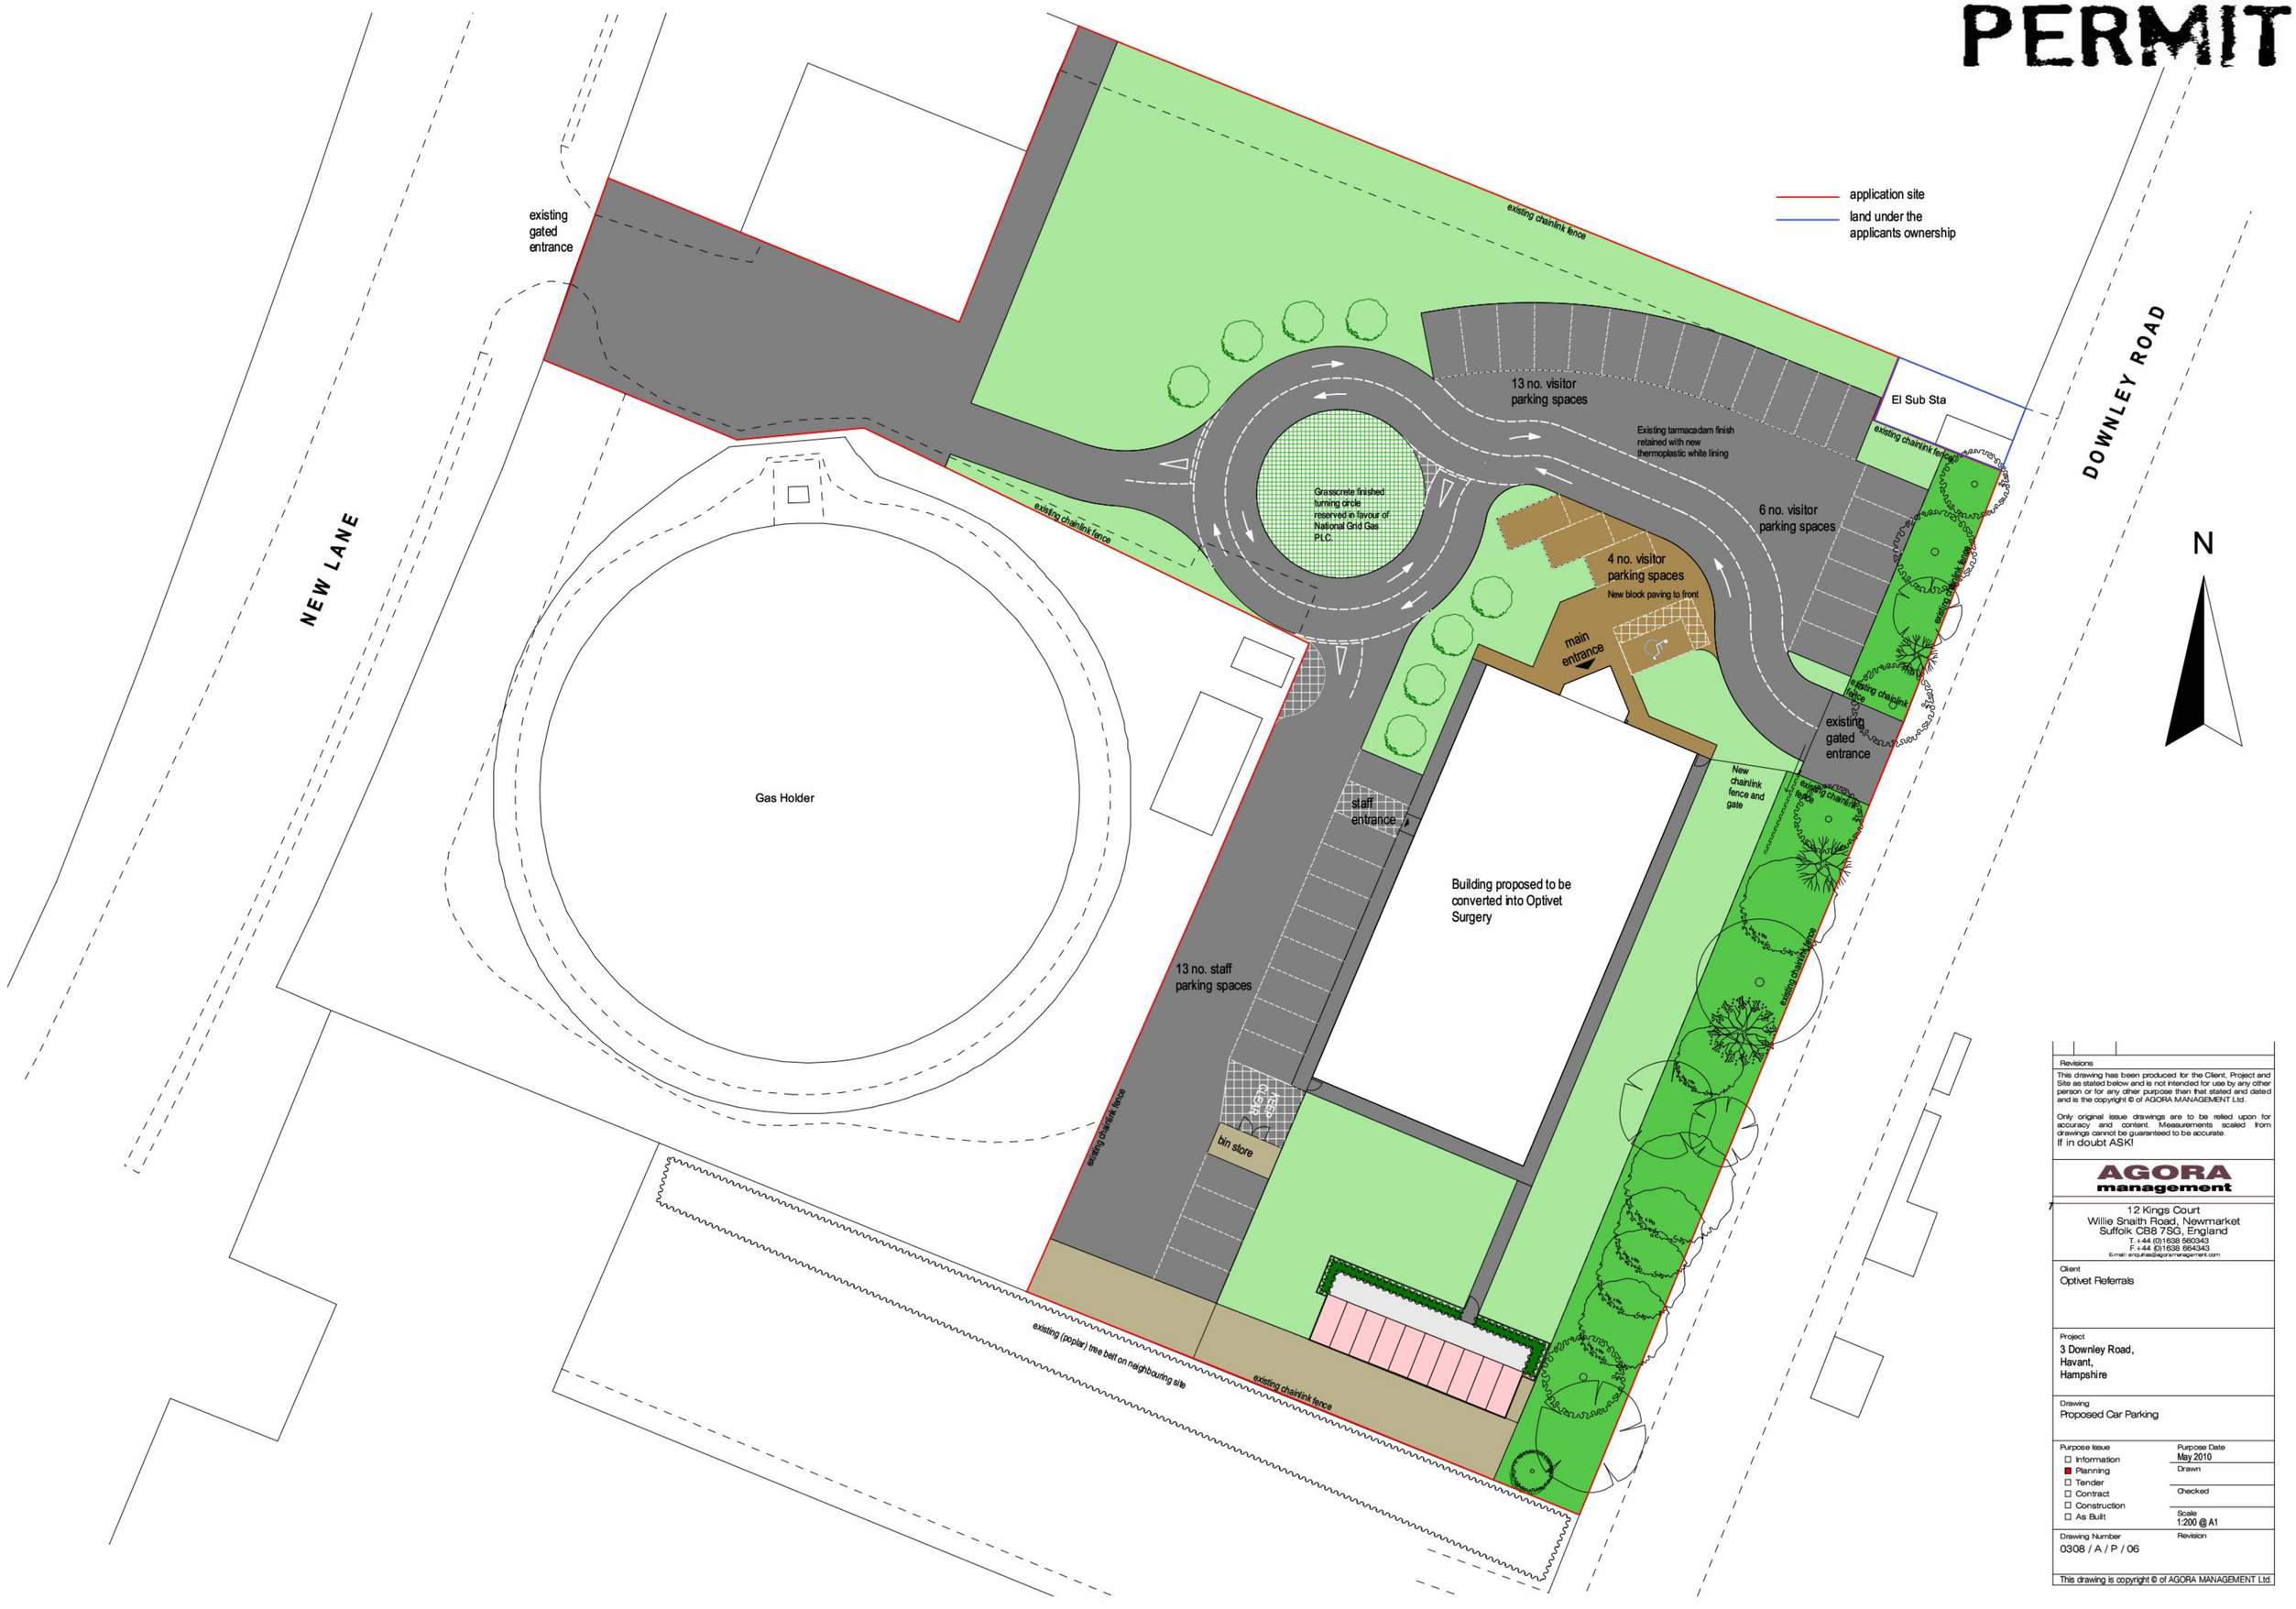

Revisions

This drawing has been produced for the Client, Project and Site as stated below and is not intended for use by any other person or for any other purpose than that stated and dated and is the copyright © of AGORA MANAGEMENT Ltd.

Only original issue drawings are to be relied upon for accuracy and content. Measurements scaled from drawings cannot be guaranteed to be accurate.
If in doubt ASK!

AGORA management

12 Kings Court
Willie Snaith Road, Newmarket
Suffolk CB8 7SG, England
T. +44 (0)1638 560343
F. +44 (0)1638 664343
E-mail: enquiries@agoramanagement.com

Client
Optivet Referrals

Project
3 Downley Road,
Havant,
Hampshire

Drawing
Proposed Car Parking

Purpose Issue	Purpose Date
☐ Information	May 2010
■ Planning	Drawn
☐ Tender	
☐ Contract	Checked
☐ Construction	
☐ As Built	Scale 1:200 @ A1

Drawing Number: 0308 / A / P / 06
Revision:

This drawing is copyright © of AGORA MANAGEMENT Ltd.