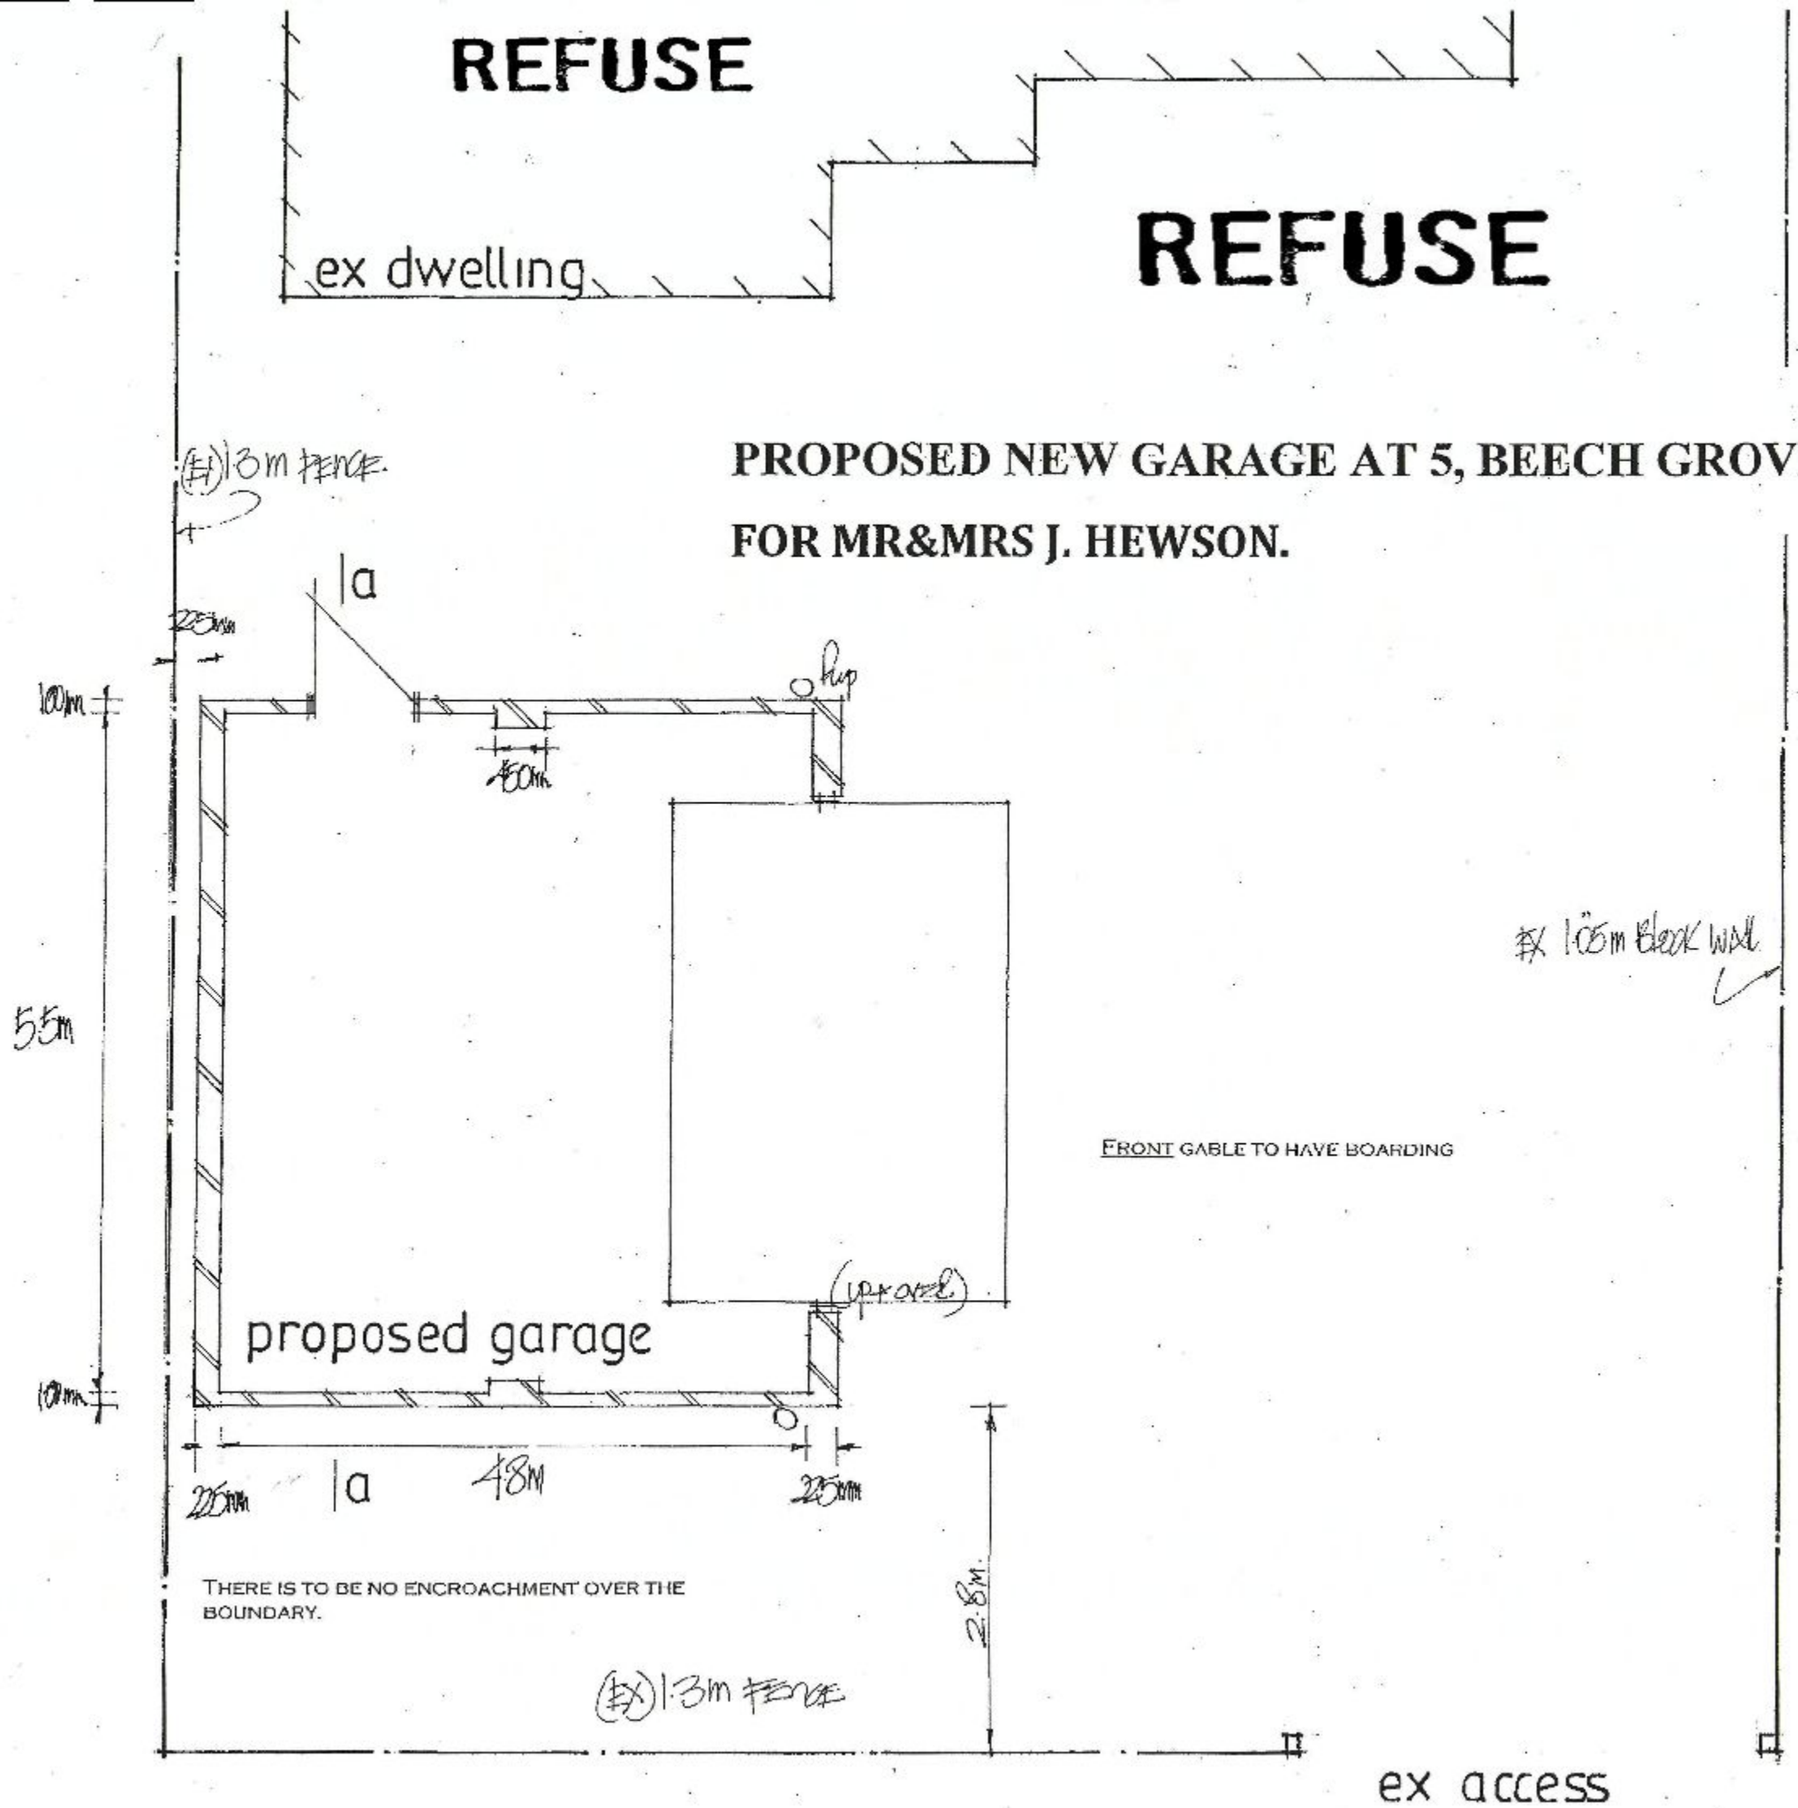


HAVANT BOROUGH COUNCIL
DEVELOPMENT CONTROL
03 SEP 2010
RECEIVED

**PROPOSED NEW GARAGE AT 5, BEECH GROVE, HAYLING ISLAND, HANTS.**

**FOR MR&MRS J. HEWSON.**

PETER J. WALKER MRICS
CHARTERED SURVEYOR
182 SEAFRONT, HAYLING ISLAND, HANTS
PO11 9 AN

TEL: 02392 467571

date aug 201
scale 1:50