

PROPOSED ELEVATIONS

PERMIT

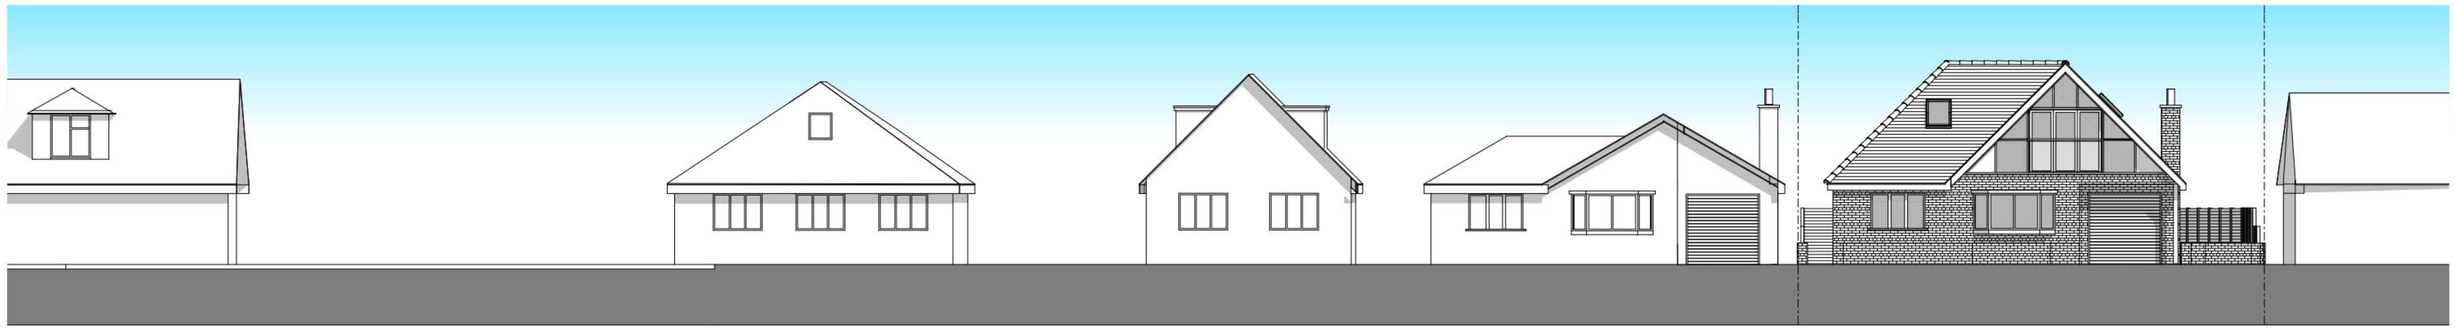


E-01 NEW CUT ELEVATION PROPOSED 7 New cut 1:100

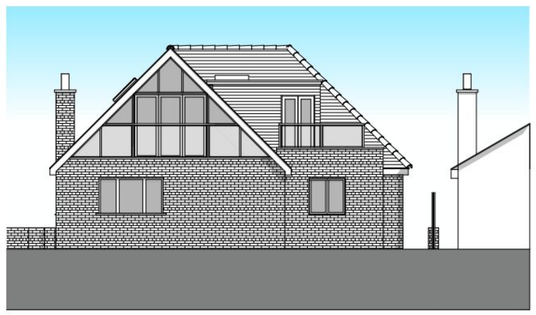

NORTH ELEVATION PROPOSED 1:100



WEST ELEVATION PROPOSED 1:100

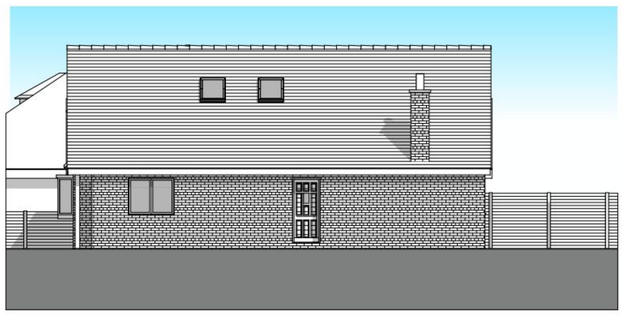

EAST ELEVATION EXISTING 1:100

revisions & notes:

0 100mm @A1

project: 7 NEW CUT
HAYLING ISLAND

drawing name: PROPOSED ELEVATIONS

status: FEASIBILITY

date: JULY 10
scale: 1/100 @A1
drawn: SWR

pwparchitects

Project No. 4780 drawing No. 103 rev -

Note: All dimensions to be checked on site by the contractor before fabrication and erection. Figured dimensions to be taken in preference to scaled dimensions. This drawing is the copyright of the architects and must not be reproduced or used without their express consent, except for the purposes of a planning application. Electronic issue of this drawing to be confirmed by paper hard copy only.