PERMIT

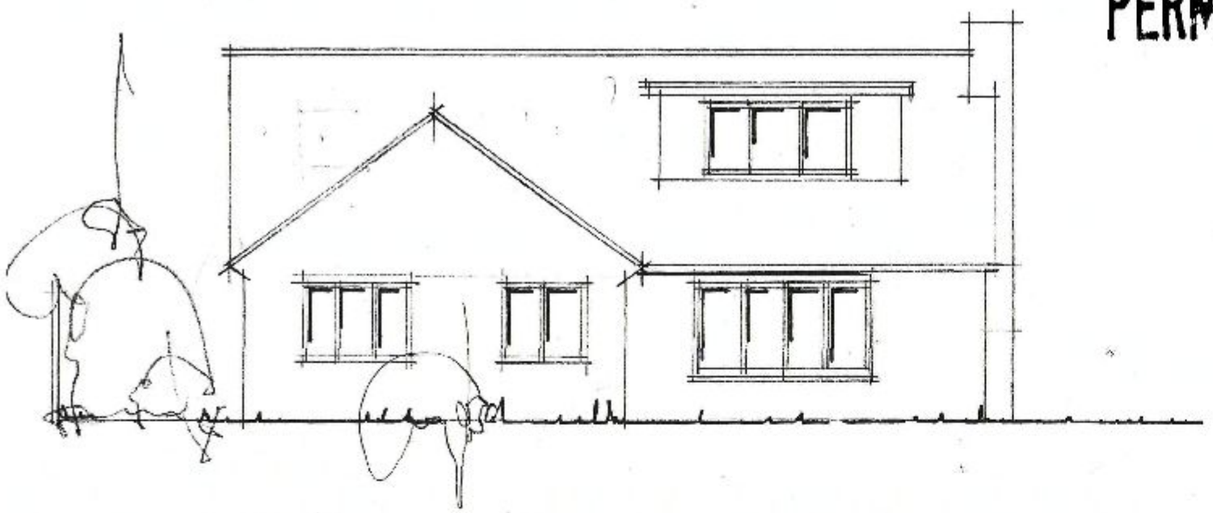

SOUTH ELEVATION

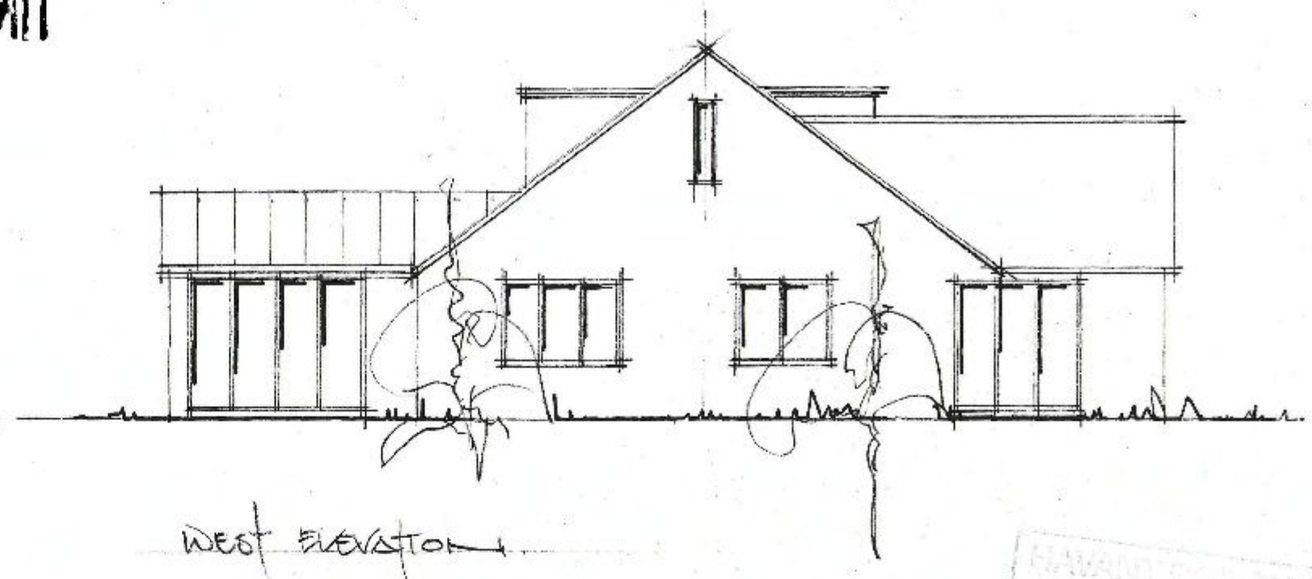

WEST ELEVATION

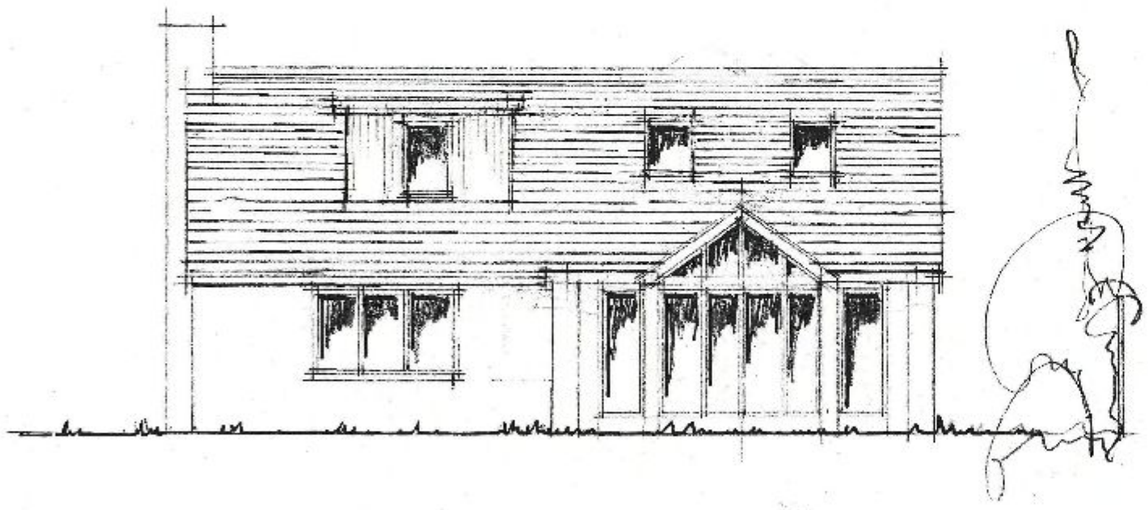

NORTH ELEVATION

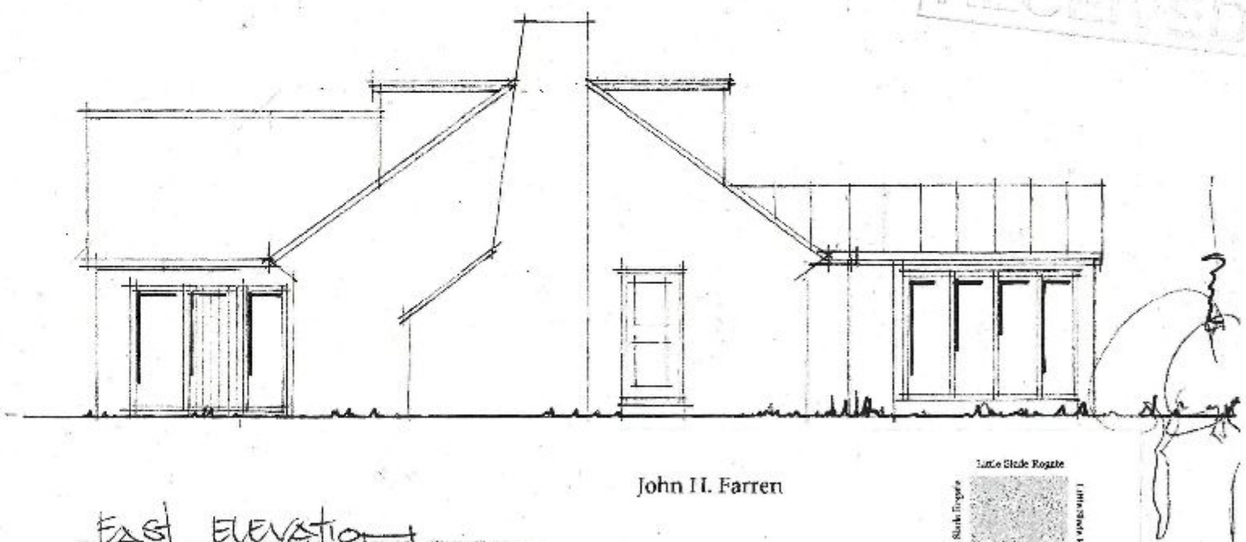

EAST ELEVATION

RAVANT PLANNING
GROUP
24 SEP 10
RECEIVED

John H. Farren

Little Slade Slade Lane Rogate West Sussex GU31 5DN
tele: 01730 821669 email: johnhfarren@yahoo.co.uk

Little Slade Rogate

For: Mr. & Mrs. D. Barnard		
Project: Squirrels Leap, Warblington Road, Emsworth		
Drawing title: Elevations as Proposed		
Date: Jan 2010	Drawn by: jhf	
Scale: 1:100	Drawing No.: PL 04	Revision: A