
PERMIT


Note :-
This drawing must not be scaled. All dimensions and levels must be checked on site and any discrepancies are to be reported to ARC DESIGN ASSOCIATES prior to manufacture.

HAVANT BOROUGH COUNCIL
DEVELOPMENT CONTROL
29 SEP 2010
RECEIVED


HAVANT BOROUGH COUNCIL
DEVELOPMENT CONTROL
29 SEP 2010
RECEIVED

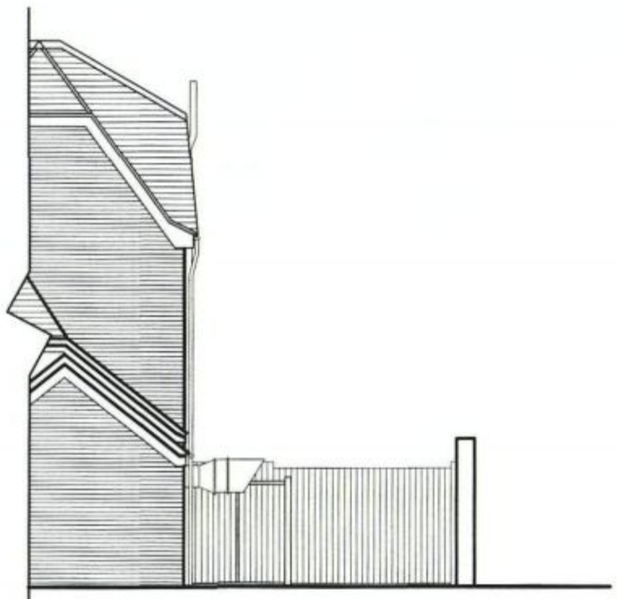

Existing Part North Elevation

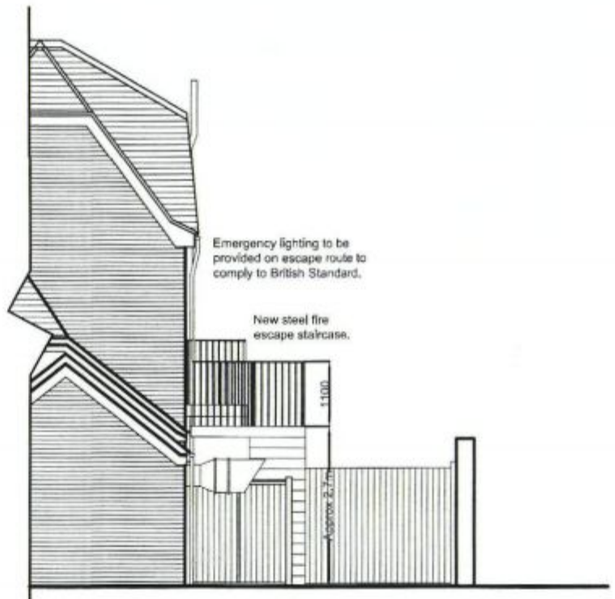

Proposed Part North Elevation

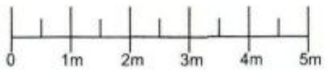

Rev	Date

ARC DESIGN ASSOCIATES
51 - 55 Fowler Road
Hainault
Essex IG6 3XE
Tel : 020 8559 8666
Fax: 020 8559 8777

CLIENT
Punch Taverns

PROJECT
The Wheelwright's Arms,
27 Emsworth Road,
Havant PO9 2SN

TITLE
Existing & Proposed Part North Elevation

ISSUE

Scale: 1:100
Date: Sep 10
Drawn: MA

Drawing No. 1619/08

Rev.