

APP/10/0187


PERMIT

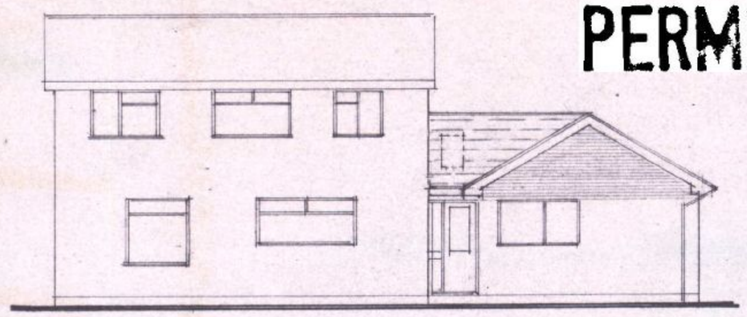


North East Elevation.

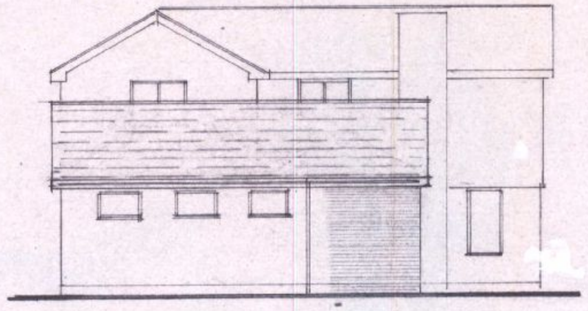


North West Elevation.

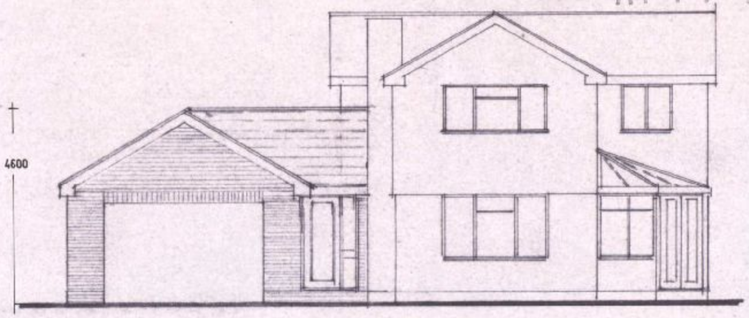


South West Elevation.

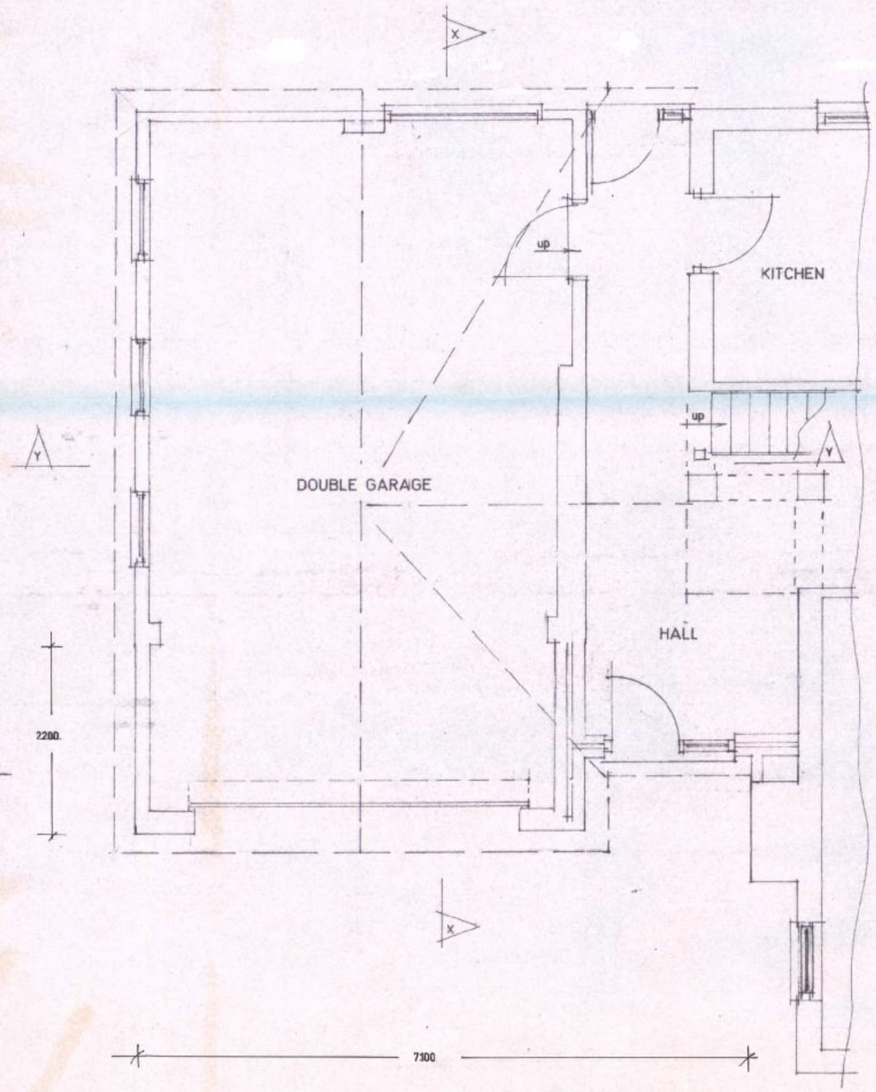


Proposed Ground Floor Layout Plan.

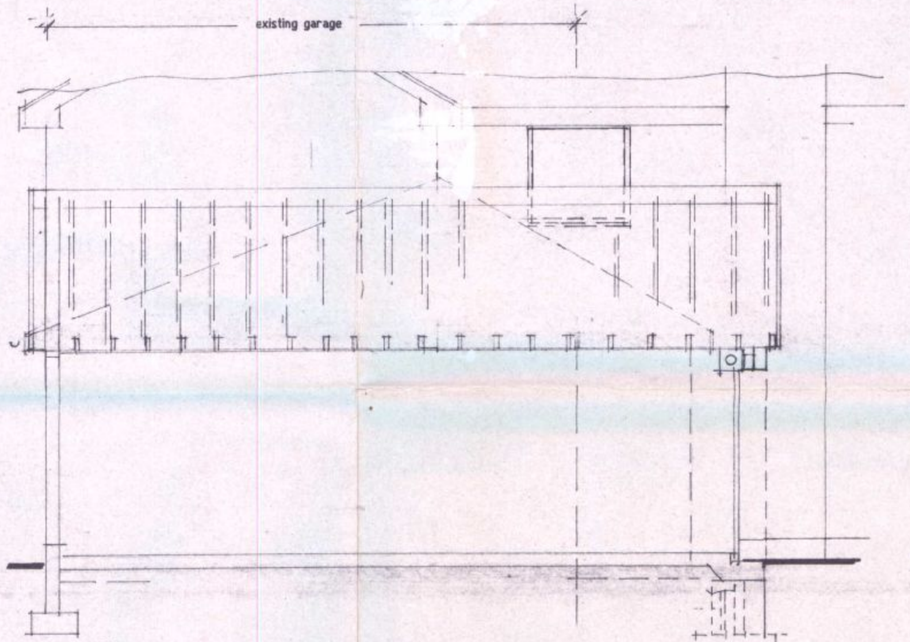

Section x-x

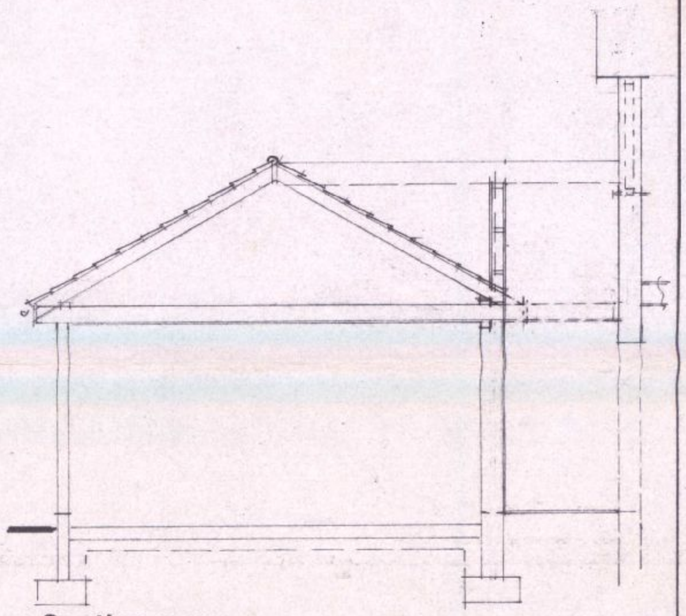

Section y-y.

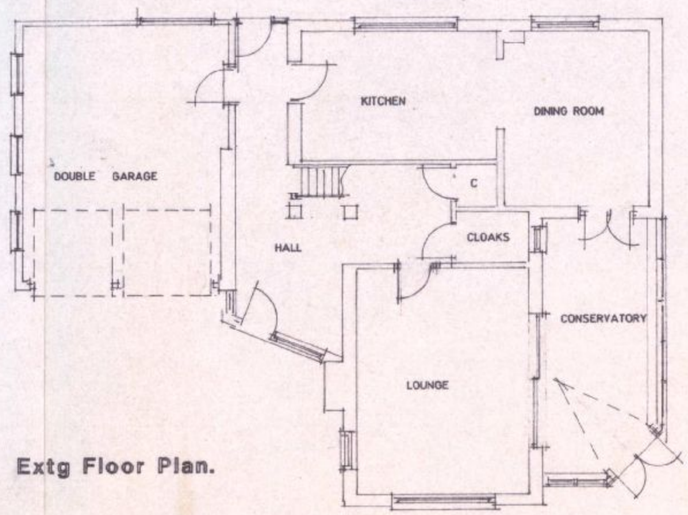

Extg Floor Plan.

HAVANT BOROUGH COUNCIL
25 MAY 2010
RECEIVED

Proposed extension to garage and hall with new pitched roof over at 1 St Aubins Park, Hayling Island, Hants. PO11 0HQ

D. Libby Esq..

Scale 1:50 1:100 | Date March 2010

A2 Drawing Number

Revision A