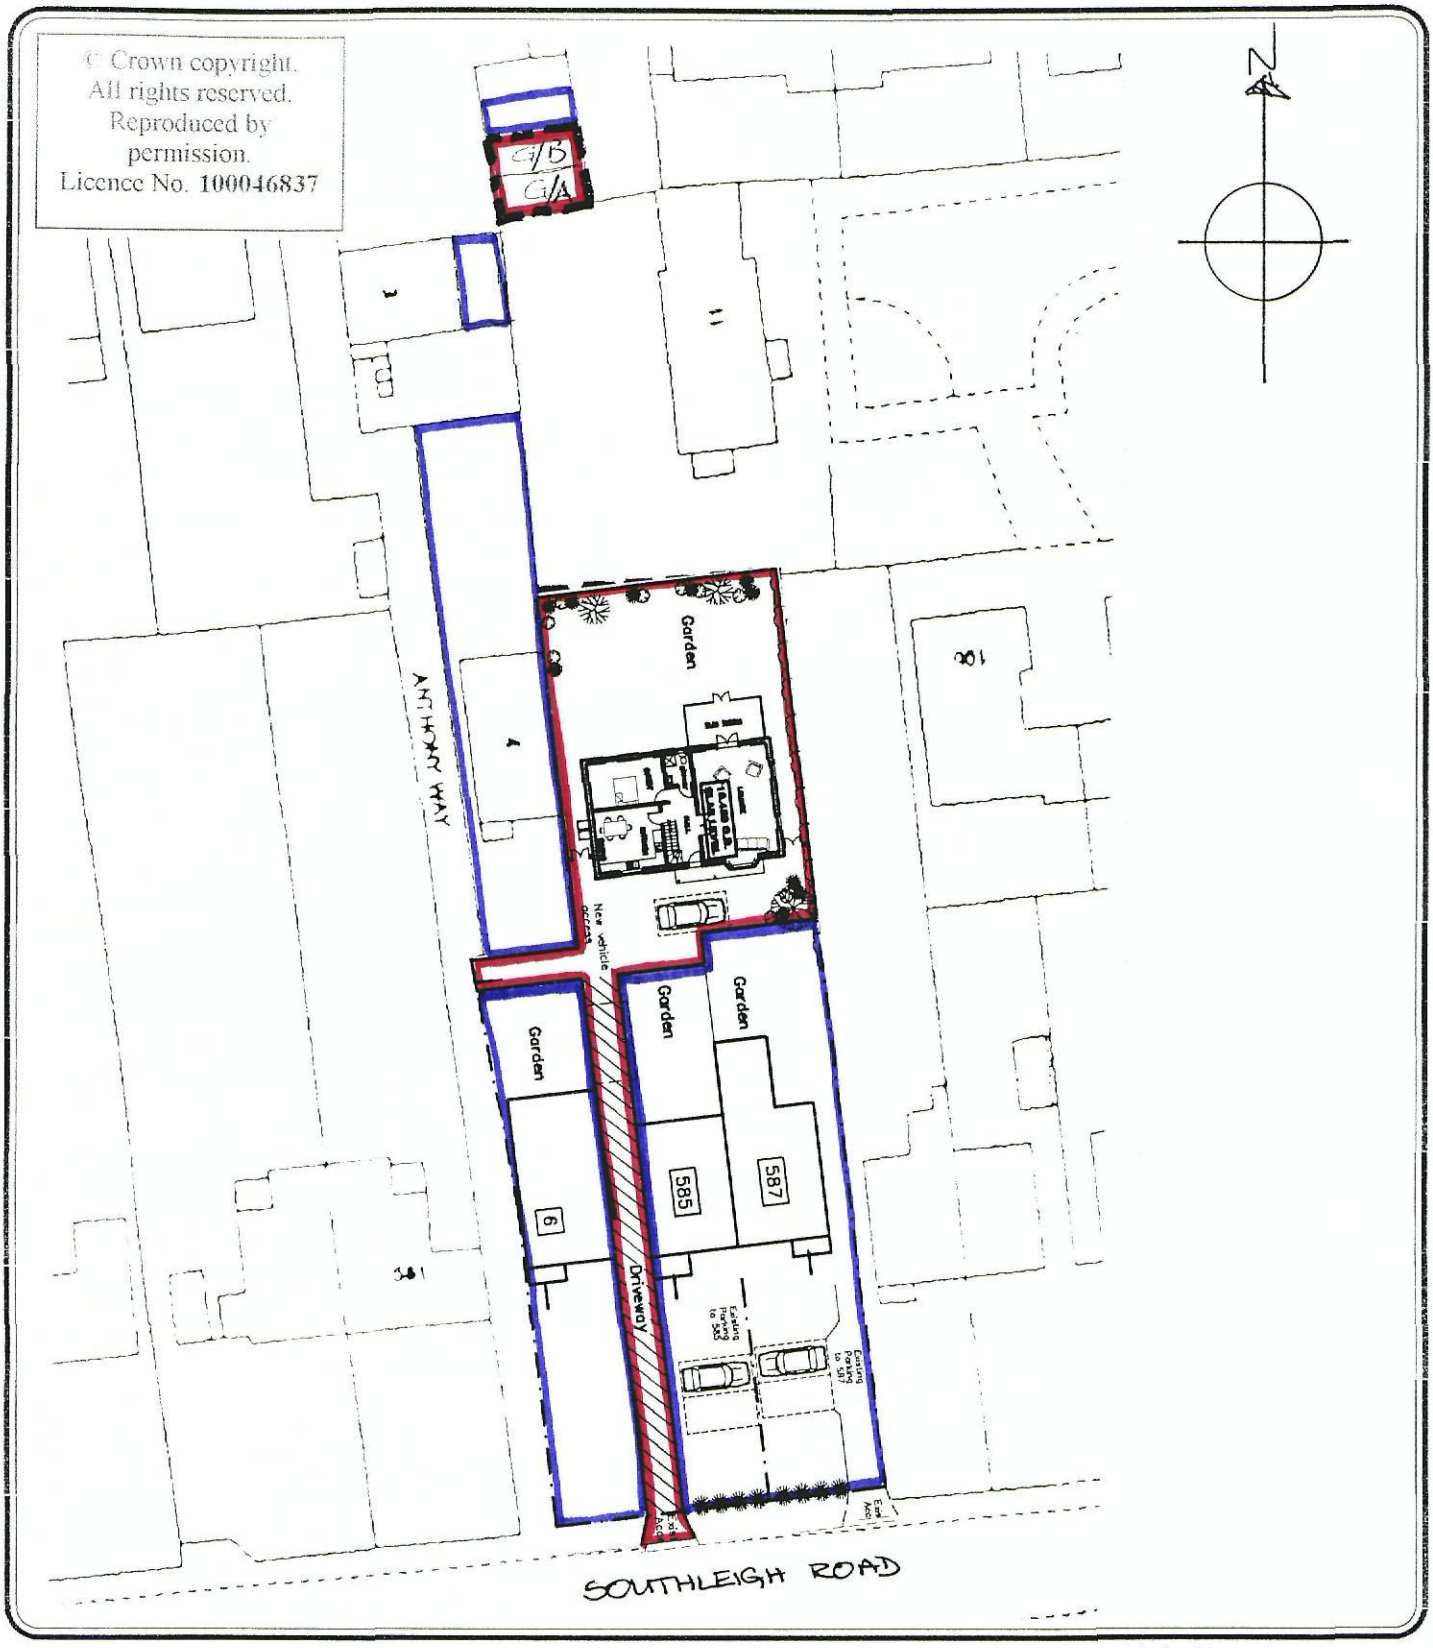


*Martin Critchley*
*Consultants Ltd.*
*Architectural and*
*Design Services.*

7, North Street, Havant,
Hampshire, PO9 1PW.
Tel. 02392 474 919
Fax. 02392 49 99 33

JOB
585-587 SOUTHLEIGH ROAD
EMSWORTH

Date 06-09-10

DRAWING
BLOCK PLAN

Scale 1:500

Drawn P.C

Job No.
0512

Drg.No.
202 C