
APP/10/0232

Note:
All dimensions must be checked on site and not scaled from this drawing. EXCEPT FOR LOCAL AUTHORITY PLANNING PURPOSES.


PERMIT




existing front. side & rear.

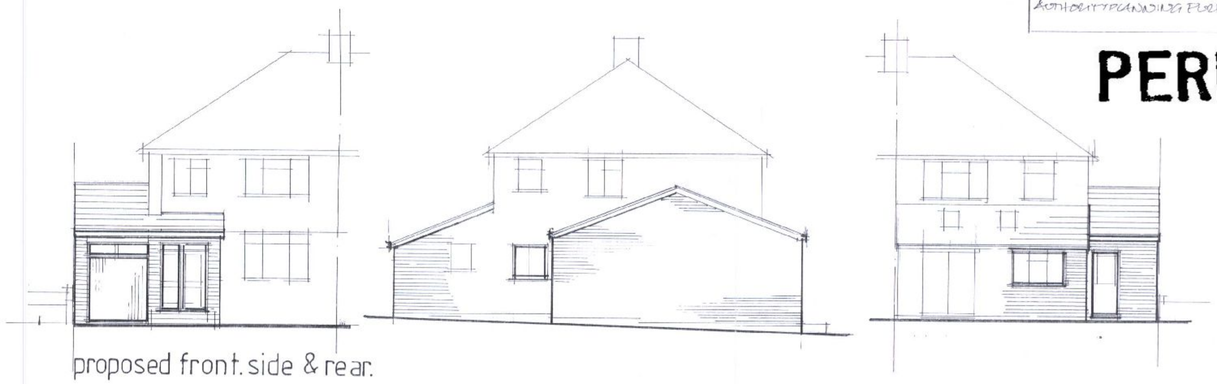

proposed front. side & rear.

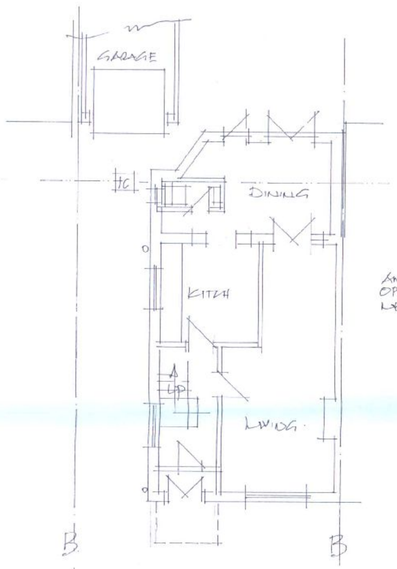


exist. g.f. plan.

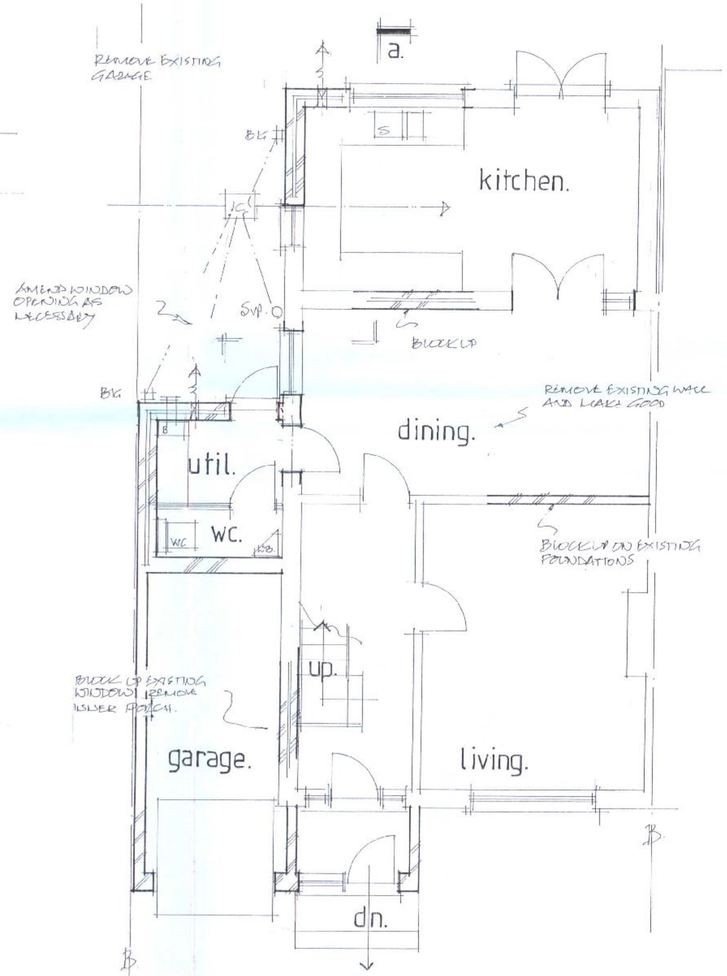


proposed g.f. plan.

0 1 2 3 4 5 scale 1:50. m.
0 2 4 6 8 10 scale 1:100.m.

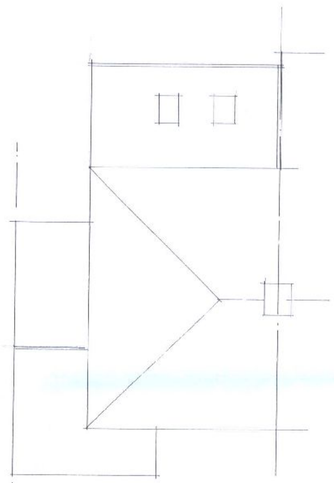

proposed roof plan.

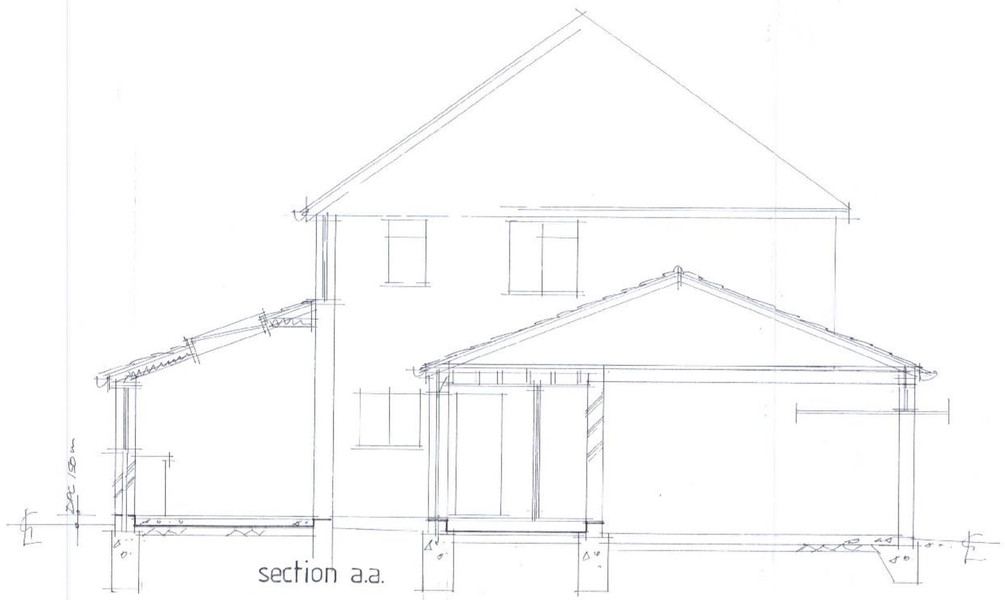

section a.a.

A	MAY '10	PITCHED ROOF ADDED
	Date	Revision

© copyright

THORNS-YOUNG
ARCHITECTURAL

THORNS-YOUNG LTD.
252 London Road, North End, Portsmouth PO2 9HZ
Tel: (023) 9267 2883 Fax: (023) 9266 5357

Client
MR & MRS P BADNELL

Job Title
103 FORTUNE [illegible]
FAREHAM

FAREHAM BOROUGH COUNCIL
03 JUN 2010
RECEIVED

Drawing Title
PROPOSED SINGLE STOREY SIDE AND REAR EXTENSION

Scale 1:100 & 1:50

Date APRIL '10 | Drawn by PST

Drg. No. 3048_10_1. | Rev. A

MERCURY GRAPHICS 537451

ARCHITECTURAL 594 x 841mm A1.