PERMIT

NOTES:
Do not Scale from this Drawing except for planning purposes.
This drawing is the copyright of MF Designs Ltd.

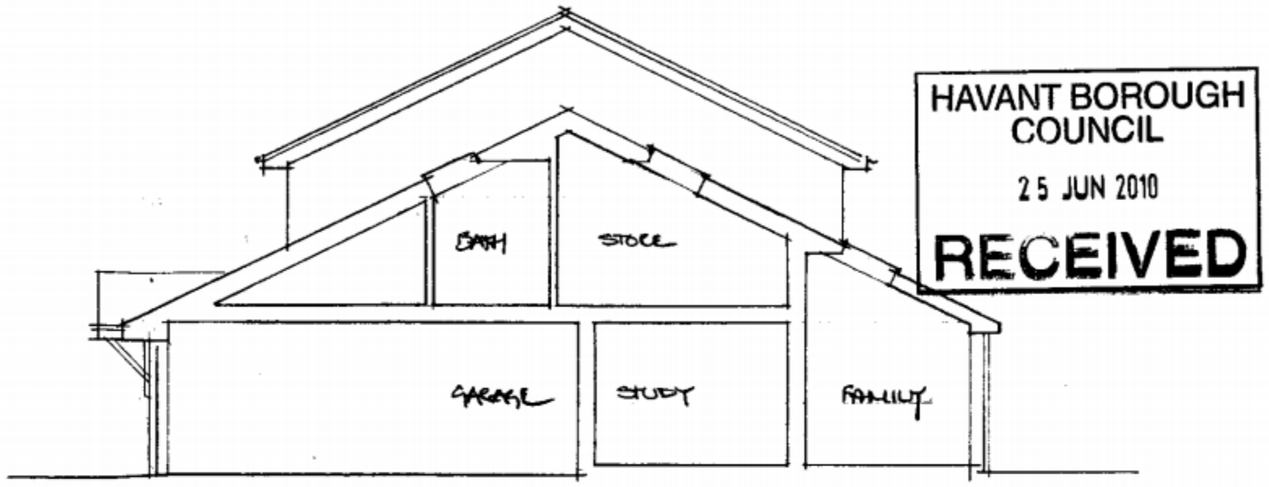

HAVANT BOROUGH COUNCIL
25 JUN 2010
RECEIVED

Typical Section



Supplied by Streetwise Maps - Licience No: 10046453

Location

NORTH

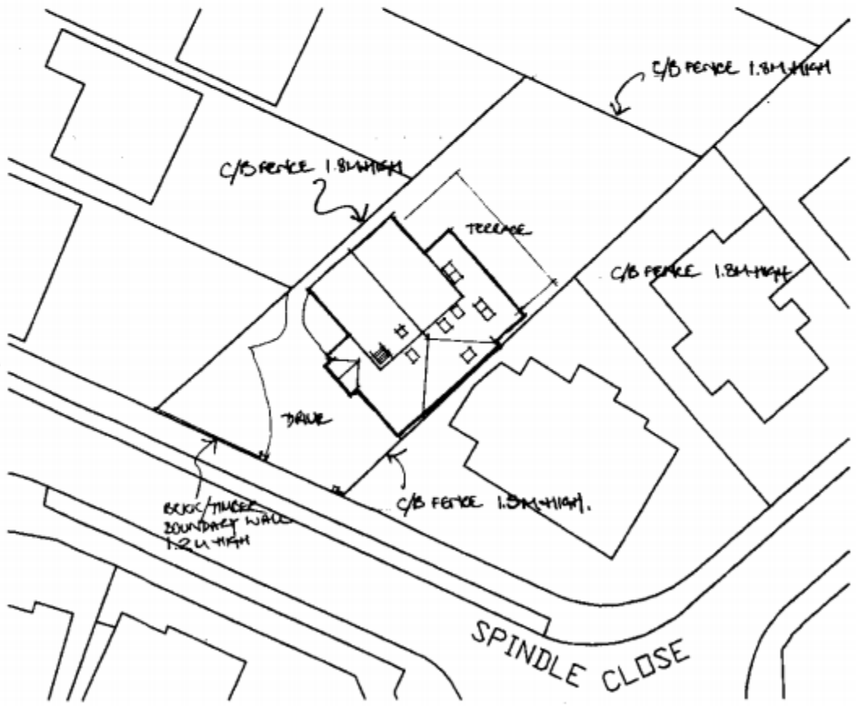

Block + roof plan.

'TENSIONS AND ALTERATIONS
PINDLE CLOSE, DENVILLES, HAVANT. PO9 2PX

mf designs ltd
Chartered Architects

12 Wensley Gardens • Emsworth • Hampshire • PO10 7RA
Director: Martin Farrer RIBA • Co Registration No.4507379

t: 01243 377766
e: admin@mfdesigns.org.uk

Date: June 2010
Scale: 1:1250/500/100

Job No: 3002
Drg No: 009