
APP/10/0220

PERMIT

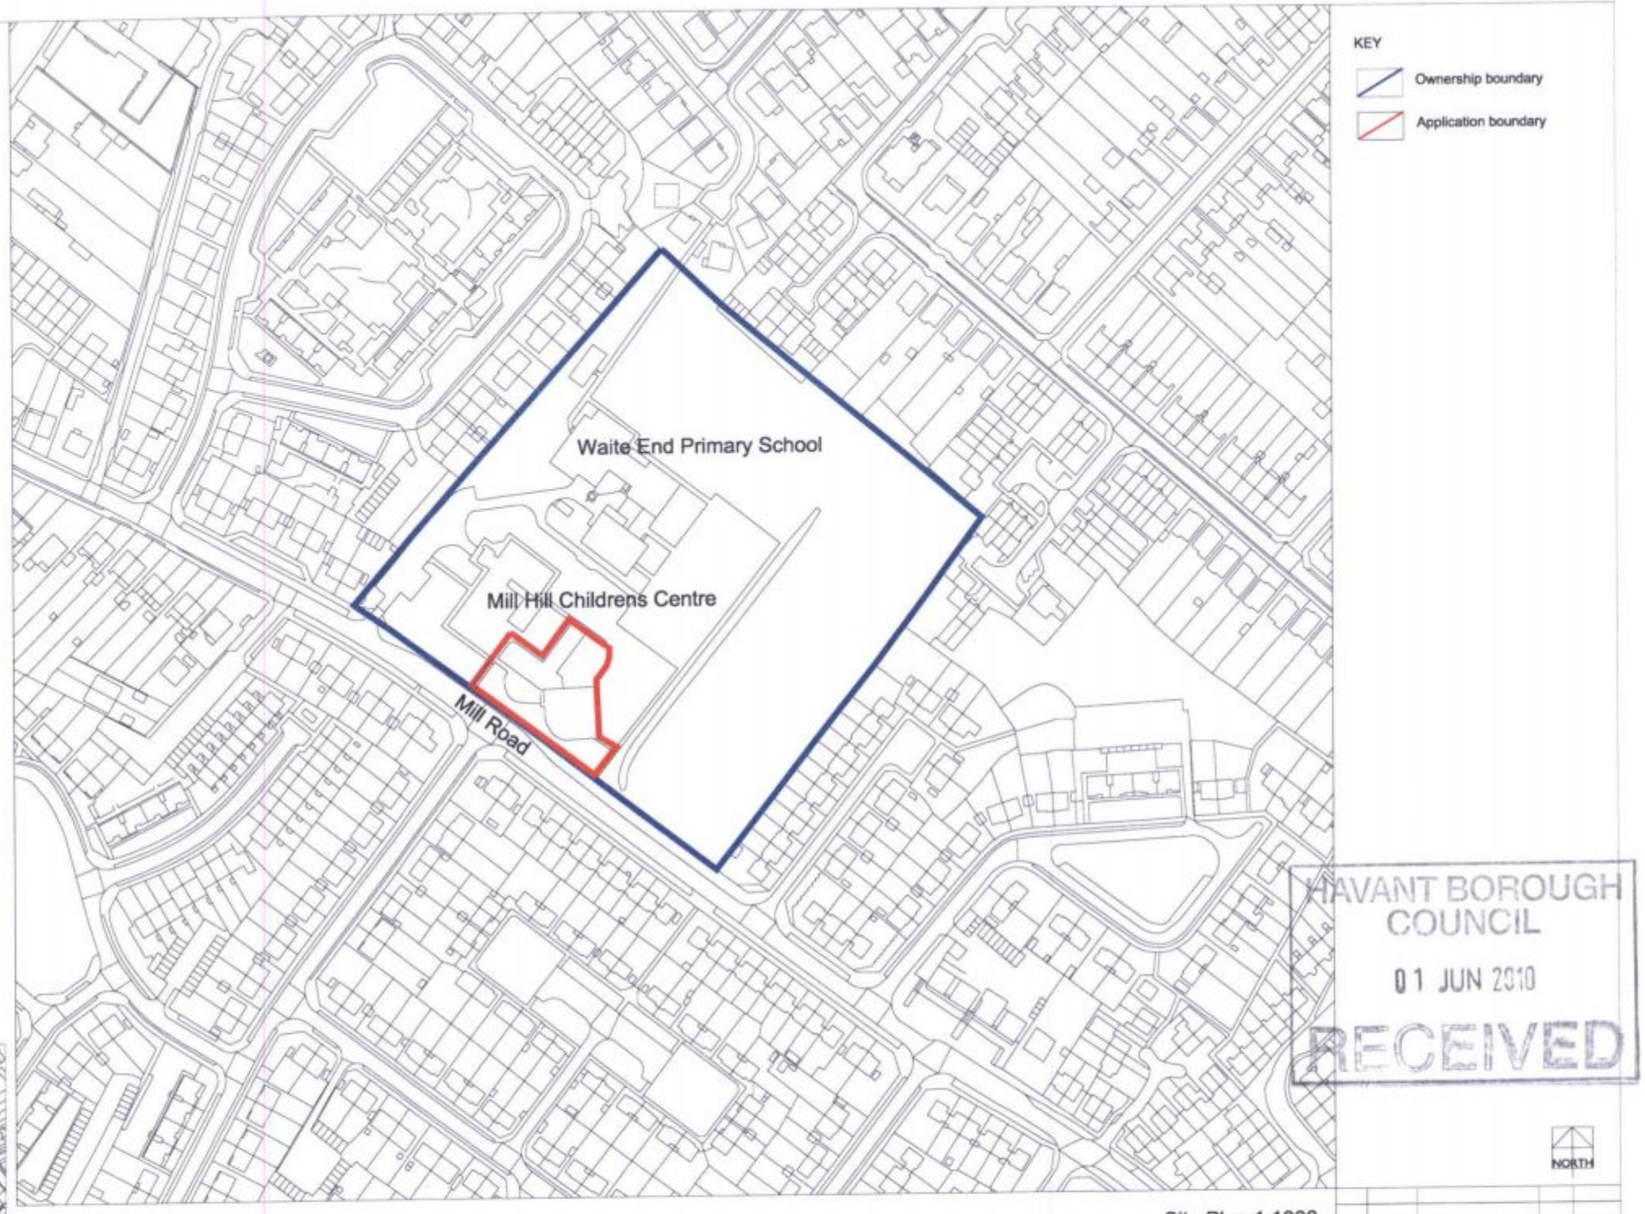

Site Plan 1:1000

Location Plan 1:2500



HAVANT BOROUGH COUNCIL
01 JUN 2010
RECEIVED

NORTH

Rev:	Date:	Amendment:	Name:	Checked:

Drawing Based Upon: HCC OS Base

Status: FOR PLANNING

Notes: Contractors are not to scale from this drawing. All dimensions to be checked on site and any discrepancies, ambiguities and/or omissions between this drawing and information given elsewhere must be reported to this office. If in doubt, ask.

RPS

Client: Hampshire County Council

Project: Mill Hill Children's Centre
Landscape Improvements

Title: Location / Site Plan

Date: 05/10 Scale: As shown Paper Size: A1

Drawn: DR Checked: NJ Job Ref: JSL1759

Drawing Number: 001 Rev: -

VALID APPLICATION
26 MAY 2010
DIRECTOR OF ENVIRONMENT
HAMPSHIRE COUNTY COUNCIL