APP/10/0290

REFUSE

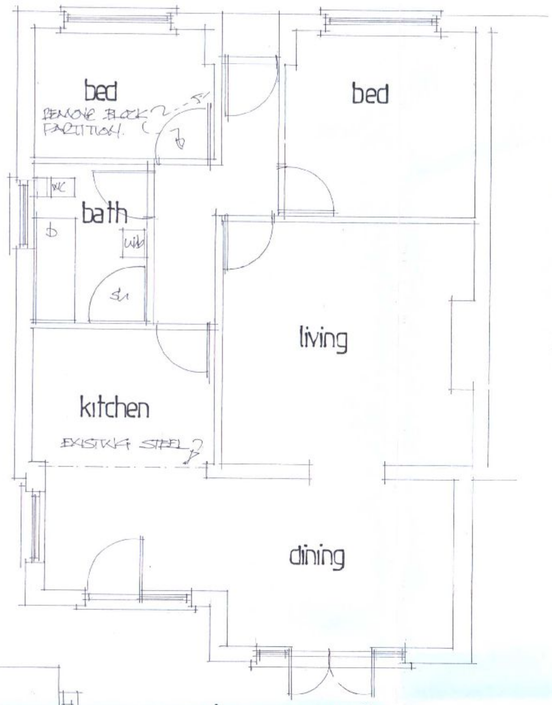

existing ground floor

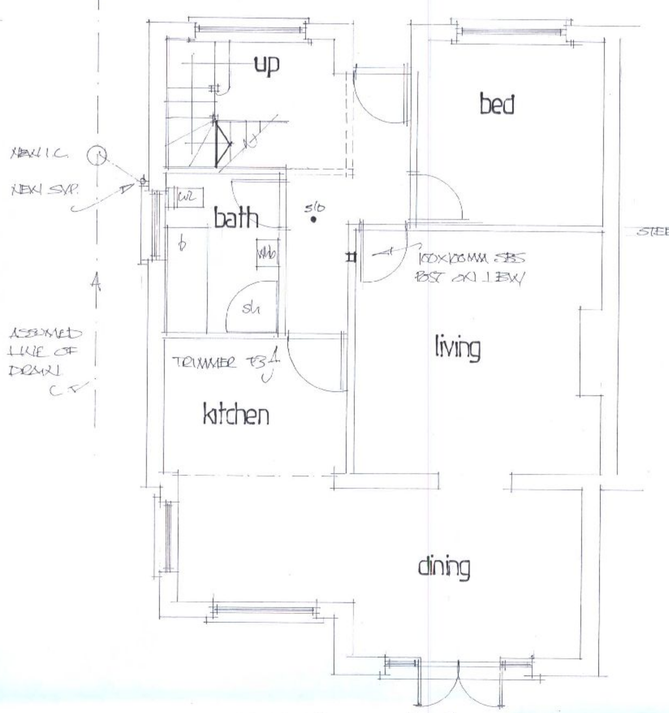

proposed ground floor

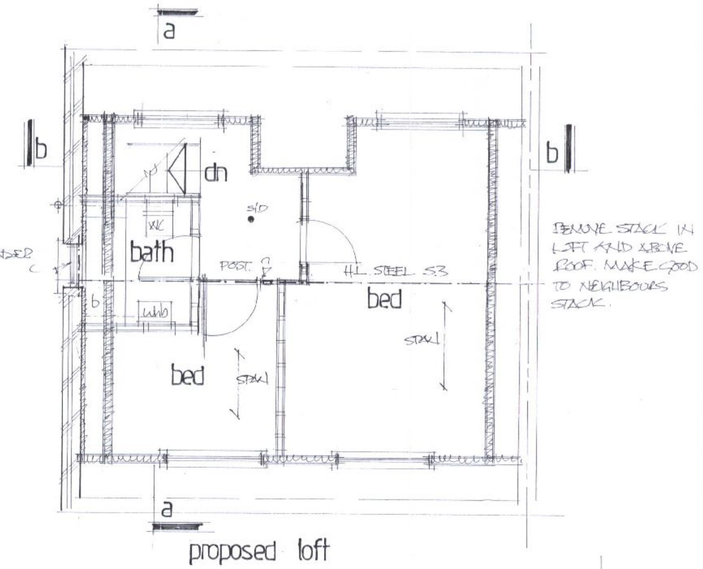

proposed loft

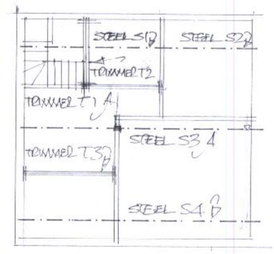

structural layout nts

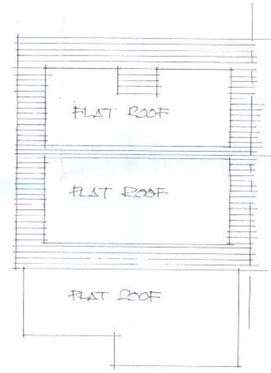

proposed roof plan

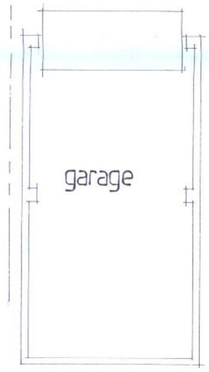

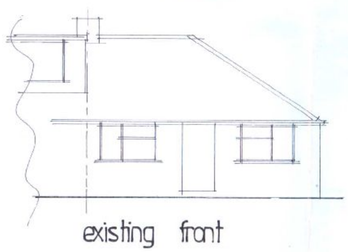

existing front

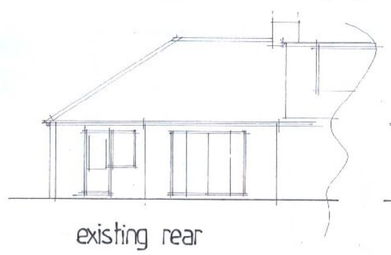

existing rear

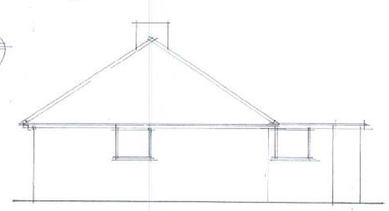

existing side

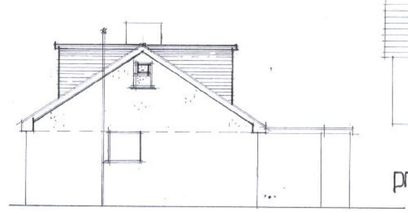

proposed side

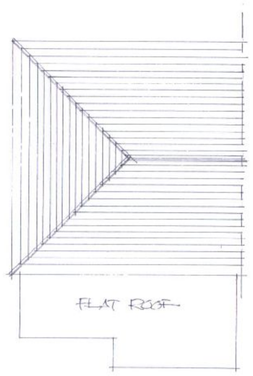

existing roof plan

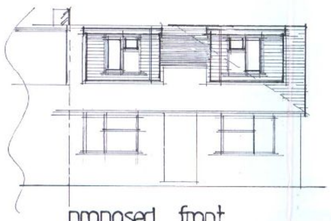

proposed front



proposed rear

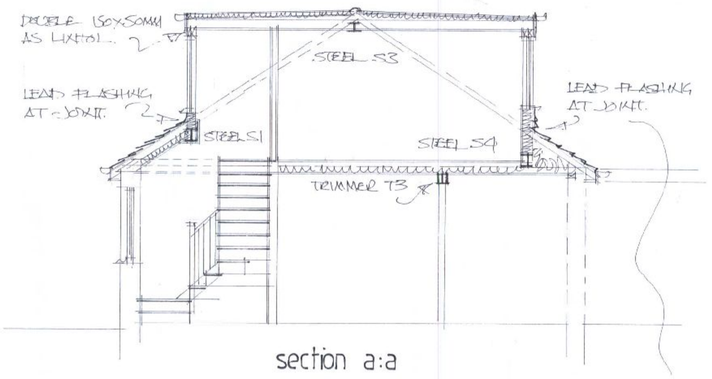

section a:a

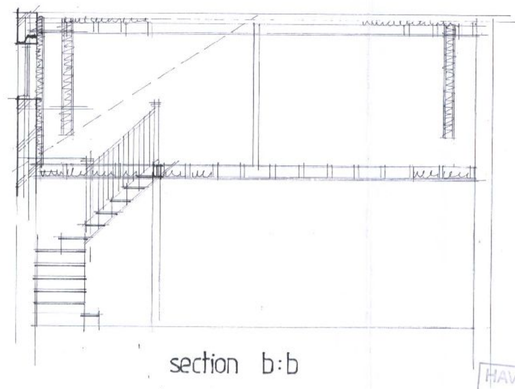

section b:b

HAVANT BOROUGH COUNCIL
17 JUN 2010
RECEIVED

Note:
All dimensions must be checked on site and not scaled from this drawing.
EXCEPT FOR LOCAL AUTHORITY BUILDING REGULATIONS PURPOSES.

A	Date	Revision

© copyright

THORNS-YOUNG
ARCHITECTURAL

THORNS-YOUNG LTD.
232 London Road, North End, Portsmouth. PO2 9JQ
Tel: (023) 9267 2883 Fax: (023) 9266 5457

Client
MR. K. BEKELEY.

Job Title
15, SILVERDALE DRIVE.
WATERLOOVILLE.
PO7 6DX.

Drawing Title
PROPOSED LOFT CONVERSION WITH GABLE BUILD UP AND FRONT AND REAR DORMERS.

Scale 1:50 + 1:100

Date NOV. 2009 | Drawn by CWC.

Drg. No. 2147:09:1 | Rev.

MERCURY GRAPHICS 53/451

ARCHITECTURAL 594 x 841mm A1.