HAVANT BOROUGH COUNCIL
02 SEP 2010
RECEIVED

Housetype Portfolio

On Behalf Of


Barratt Homes

Purbrook Caravan Sales Site
London Road
Widley

18-1690 AUGUST 2010

SIMON COOPER


Simon Cooper Associates Limited
The Post House Kennel Lane Windlesham Surrey GU20 6AA
Telephone 01276 451018 Facsimile 01276 451164
info@simoncooper.net www.simoncooper.net

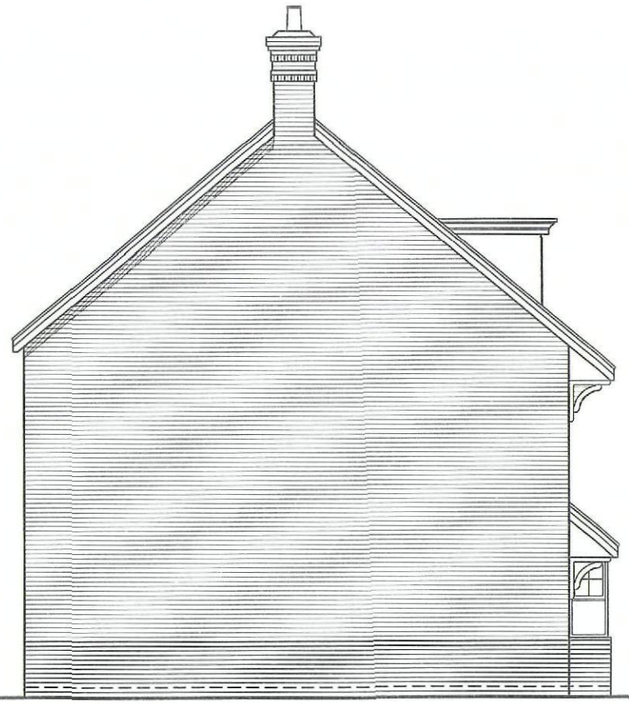


Side Elevation



Front Elevation

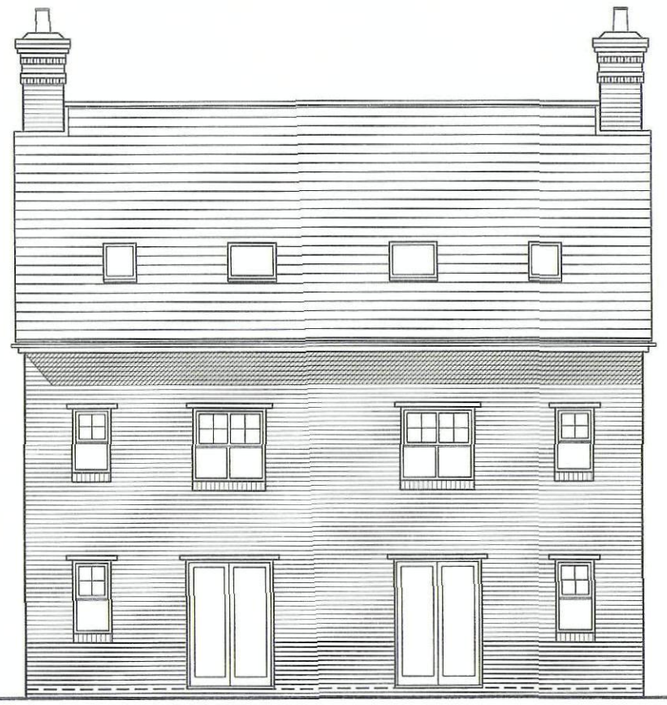

Rear Elevation

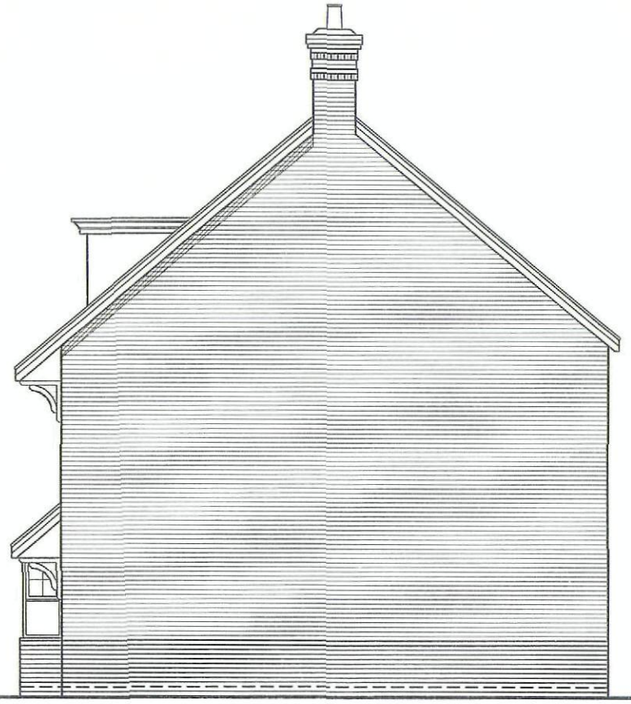

Side Elevation

PLOTS 1 (AS) & 2 (AS)

Drawn by : RKDB Checked by :MAH

Date: JULY 2010

This drawing and the works depicted are the copyright of Simon Cooper Associates Ltd. and may not be reproduced or amended except by written permission. No liability will be accepted for amendments made by other persons.

Revisions

Rev	Date	Drawn	Checked
A	30.07.10	MAH	MAH

AMENDED TO MATCH LATEST LAYOUT.

0 1 2 3 4 5

0m 5m

Scale 1:100

Project:

PURBROOK CARAVAN SALES SITE,
LONDON ROAD, WIDLEY

Drawing Title:

TYPE WO WOODCOTE
ELEVATIONS

Client:


BARRATT HOMES
built around you

SIMON COOPER


Simon Cooper Associates Limited
The Post House Kennel Lane Windlesham Surrey GU20 6AA
Telephone 01276 451018 Facsimile 01276 451164
info@simoncooper.net www.simoncooper.net

Drg No: 18-1690-WO-001


Scale @ A3: 1:100 Rev: A

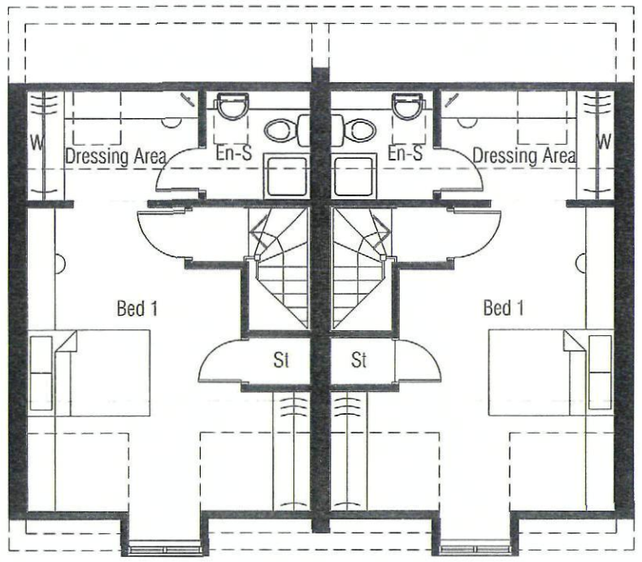

Second Floor Plan

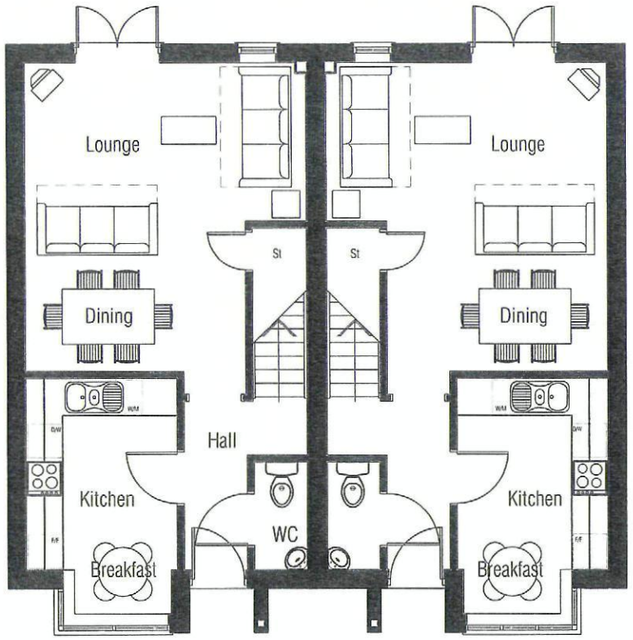

Ground Floor Plan

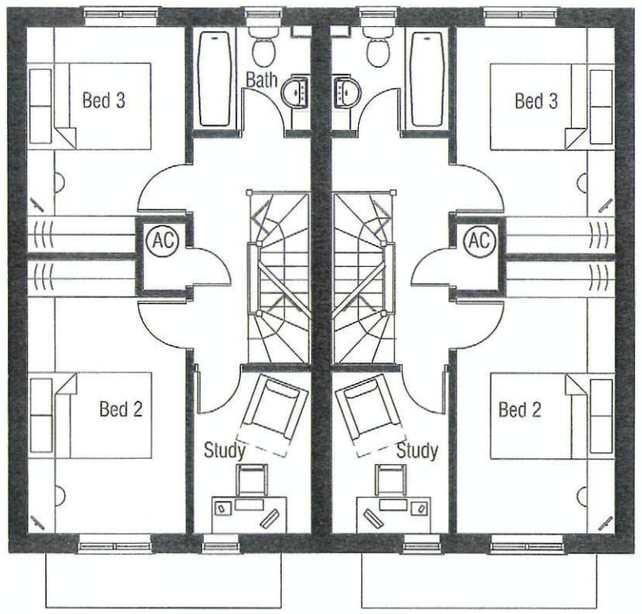

First Floor Plan

PLOTS 1 (AS) & 2 (AS)

Drawn by : RKDB Checked by : MAH

Date: JULY 2010

This drawing and the works depicted are the copyright of Simon Cooper Associates Ltd. and may not be reproduced or amended except by written permission. No liability will be accepted for amendments made by other persons.

Revisions

Rev	Date	Drawn	Checked
A	30.07.10	MAH	MAH

AMENDED TO MATCH LATEST LAYOUT.

0 1 2 3 4 5

0m 5m

Scale 1:100

Project:

PURBROOK CARAVAN SALES SITE,
LONDON ROAD, WIDLEY

Drawing Title:

TYPE WO WOODCOTE
FLOOR PLANS

Client:

BARRATT HOMES

SIMON COOPER


Simon Cooper Associates Limited
The Post House Kennel Lane Windlesham Surrey GU20 6AA
Telephone 01276 451018 Facsimile 01276 451164
info@simoncooper.net www.simoncooper.net

Drg No: 18-1690-WO-002

Scale @ A3: 1:100 Rev: A



Front Elevation

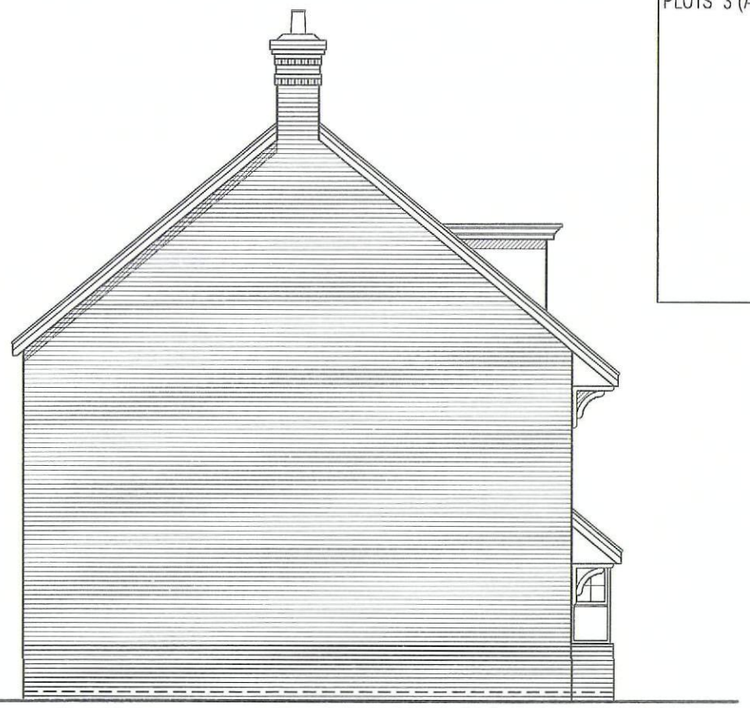

Side Elevation



Rear Elevation



Side Elevation
* Windows for Plot 5 Only

PLOTS 3 (AS), 4 (AS) & 5 (AS)

Drawn by : RKDB Checked by :MAH

Date: JULY 2010

This drawing and the works depicted are the copyright of Simon Cooper Associates Ltd. and may not be reproduced or amended except by written permission. No liability will be accepted for amendments made by other persons

Revisions

Rev	Date	Drawn	Checked
A	30.07.10	MAH	MAH

AMENDED TO MATCH LATEST LAYOUT.

0 1 2 3 4 5
0m 5m
Scale 1:100

Project:

PURBROOK CARAVAN SALES SITE,
LONDON ROAD, WIDLEY

Drawing Title:

TYPE WO WOODCOTE
ELEVATIONS

Client:


BARRATT HOMES

SIMON COOPER


Simon Cooper Associates Limited
The Post House Kennel Lane Windlesham Surrey GU20 6AA
Telephone 01276 451018 Facsimile 01276 451164
info@simoncooper.net www.simoncooper.net

Drg No: 18-1690-WO-003


Scale @ A3: 1:100 Rev: A

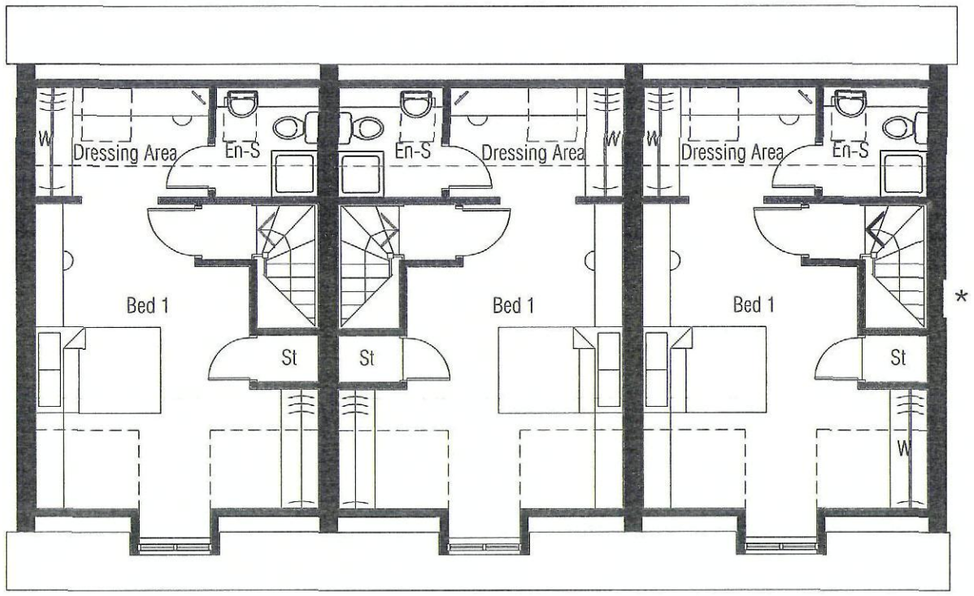

Second Floor Plan
* Windows for Plot 5 Only

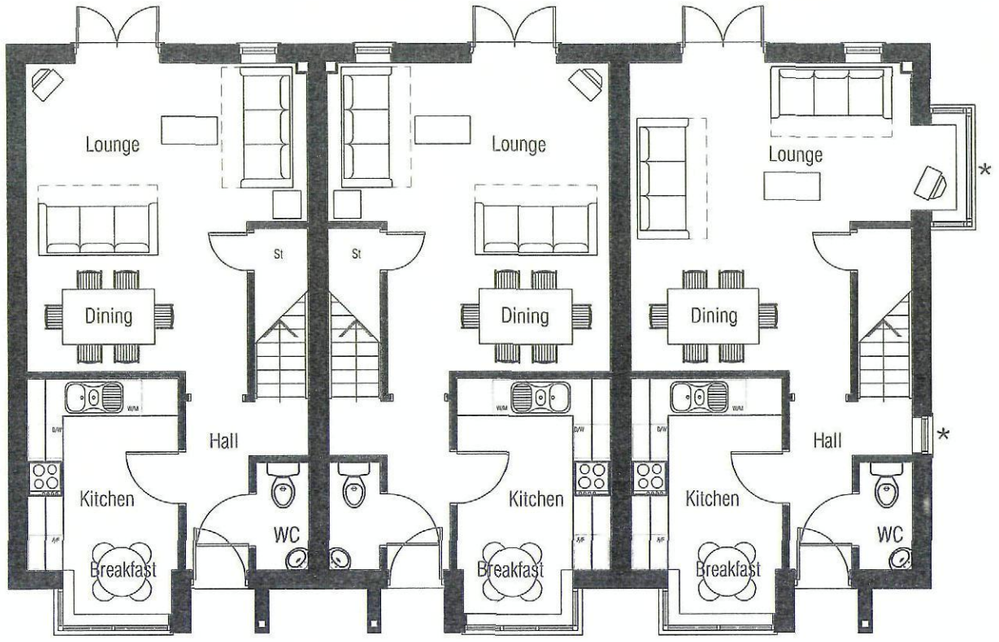

Ground Floor Plan
* Windows for Plot 5 Only

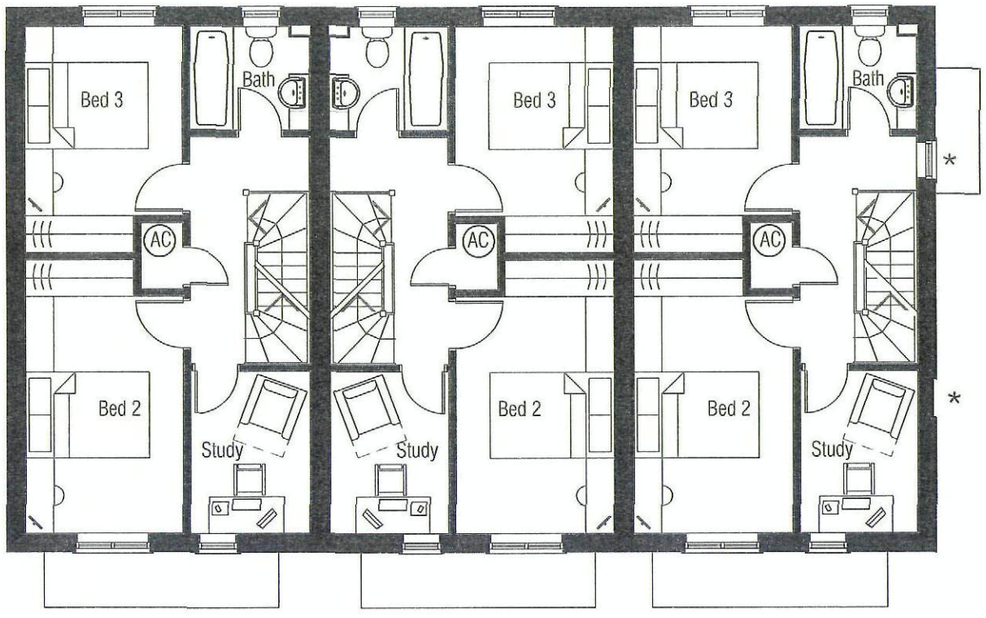

First Floor Plan
* Windows for Plot 5 Only

PLOTS 3 (AS), 4 (AS) & 5 (AS)

Drawn by : RKDB Checked by :MAH

Date: JULY 2010

This drawing and the works depicted are the copyright of Simon Cooper Associates Ltd. and may not be reproduced or amended except by written permission. No liability will be accepted for amendments made by other persons.

Revisions

Rev	Date	Drawn	Checked
A	30.07.10	MAH	MAH

AMENDED TO MATCH LATEST LAYOUT.

0 1 2 3 4 5
0m 5m
Scale 1:100

Project:

PURBROOK CARAVAN SALES SITE,
LONDON ROAD, WIDLEY

Drawing Title:

TYPE WO WOODCOTE
FLOOR PLANS

Client:


BARRATT HOMES

SIMON COOPER

Simon Cooper Associates Limited
The Post House Kennel Lane Windlesham Surrey GU20 6AA
Telephone 01276 451018 Facsimile 01276 451164
info@simoncooper.net www.simoncooper.net

Drg No: 18-1690-WO-004

Scale @ A3: 1:100 Rev: A

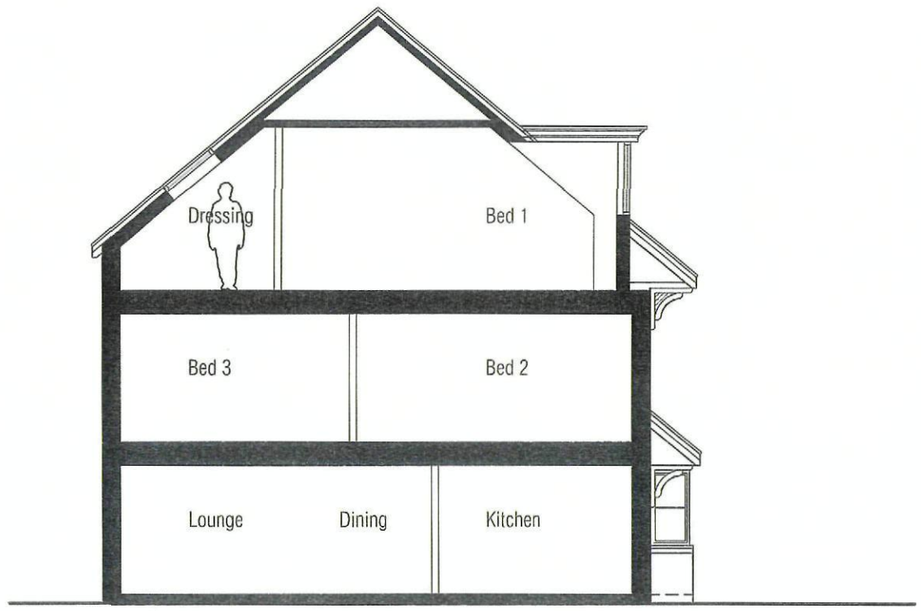

Woodcote Section

Drawn by : RKDB Checked by : MAH

Date: JULY 2010

This drawing and the works depicted are the copyright of Simon Cooper Associates Ltd. and may not be reproduced or amended except by written permission. No liability will be accepted for amendments made by other persons.

Revisions

Rev	Date	Drawn	Checked

0 1 2 3 4 5

0m 5m

Scale 1:100

Project:

PURBROOK CARAVAN SALES SITE, LONDON ROAD, WIDLEY

Drawing Title:

TYPE WO WOODCOTE SECTION

Client:


BARRATT HOMES

SIMON COOPER

Simon Cooper Associates Limited
The Post House Kennel Lane Windlesham Surrey GU20 6AA
Telephone 01276 451018 Facsimile 01276 451164
info@simoncooper.net www.simoncooper.net

Drg No: 18-1690-WO-005


Scale @ A3: 1:100 Rev: -

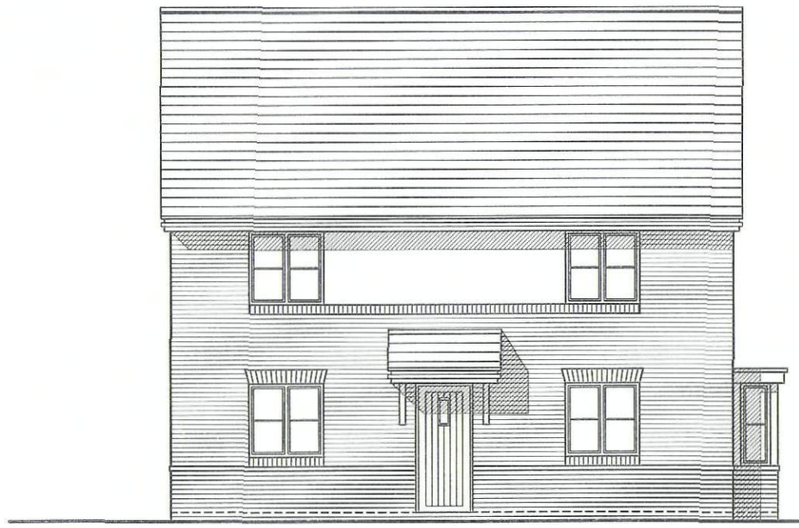


Plot 29 EN+
Front Elevation



Plot 29 EN+
Side Elevation

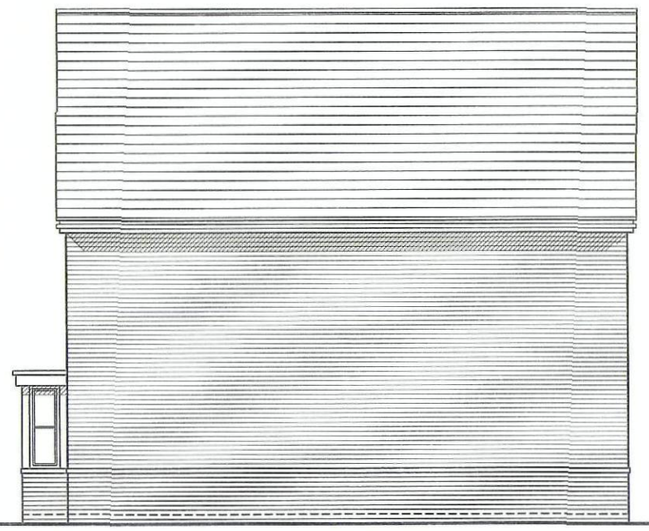

Plot 29 EN+
Rear Elevation

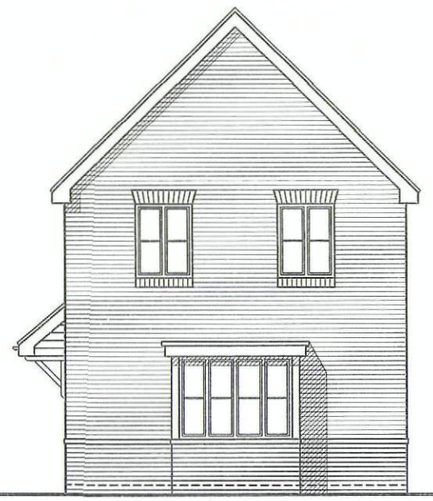

Plot 29 EN+
Side Elevation

PLOTS 29 (AS)

Drawn by : RKDB Checked by :LAC

Date: DECEMBER 2009

This drawing and the works depicted are the copyright of Simon Cooper Associates Ltd. and may not be reproduced or amended except by written permission. No liability will be accepted for amendments made by other persons.

Revisions

Rev	Date	Drawn	Checked
E	05.08.10	RKDB	MAH
AMENDED TO CURRENT LAYOUT			
C	01.04.10	MIF	MAH
ADDTIONAL HANDINGS REMOVED			
D	06.04.10	RKDB	MAH
PLOT NUMBERS & HOUSE NAMES ADDED			

0 1 2 3 4 5
0m 5m
Scale 1:100

Project:

PURBROOK CARAVAN SALES SITE,
LONDON ROAD, WIDLEY.

Drawing Title:

TYPE EN + ENBOURNE PLUS
ELEVATIONS

Client:

BARRATT HOMES
built around you


SIMON COOPER

Simon Cooper Associates Limited
The Post House Kennel Lane Windlesham Surrey GU20 6AA
Telephone 01276 451018 Facsimile 01276 451164
info@simoncooper.net www.simoncooper.net


Drg No: 18-1690-EN-001

Scale: 1:100 Rev: E

PLOTS 29 (AS)

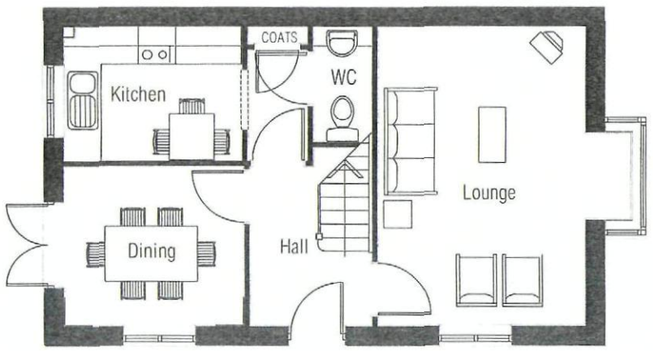

Plot 29 EN+
Ground Floor Plan

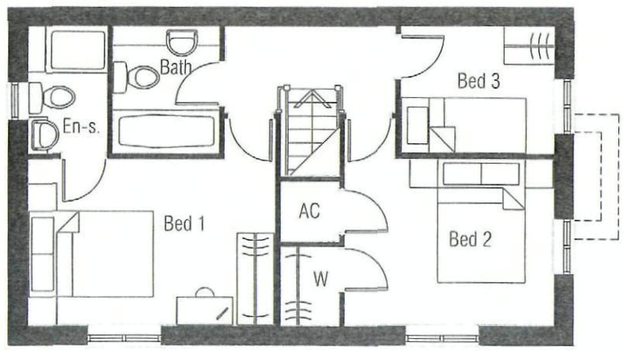

Plot 29 EN+
First Floor Plan

Drawn by : RKDB Checked by : LAC

Date: DECEMBER 2009

This drawing and the works depicted are the copyright of Simon Cooper Associates Ltd. and may not be reproduced or amended except by written permission. No liability will be accepted for amendments made by other persons.

Revisions

Rev	Date	Drawn	Checked
E	05.08.10	RKDB	MAH
AMENDED TO CURRENT LAYOUT			
C	01.04.10	MIF	MAH
ADDTIONAL HANDINGS REMOVED			
D	06.04.10	RKDB	MAH
PLOT NUMBERS & HOUSE NAMES ADDED			

0 1 2 3 4 5
0m 5m
Scale 1:100

Project:

PURBROOK CARAVAN SALES SITE,
LONDON ROAD, WIDLEY.

Drawing Title:

TYPE EN+ ENBOURNE PLUS
FLOOR PLANS

Client:

BARRATT HOMES
built around you

SIMON COOPER
Simon Cooper Associates Limited
The Post House Kennel Lane Windlesham Surrey GU20 6AA
Telephone 01276 451018 Facsimile 01276 451164
info@simoncooper.net www.simoncooper.net

Drg No: 18-1690-EN-002


Scale: 1:100 Rev: E



Plots 17/23 MA

Plots 18/24 EN+

Front Elevation

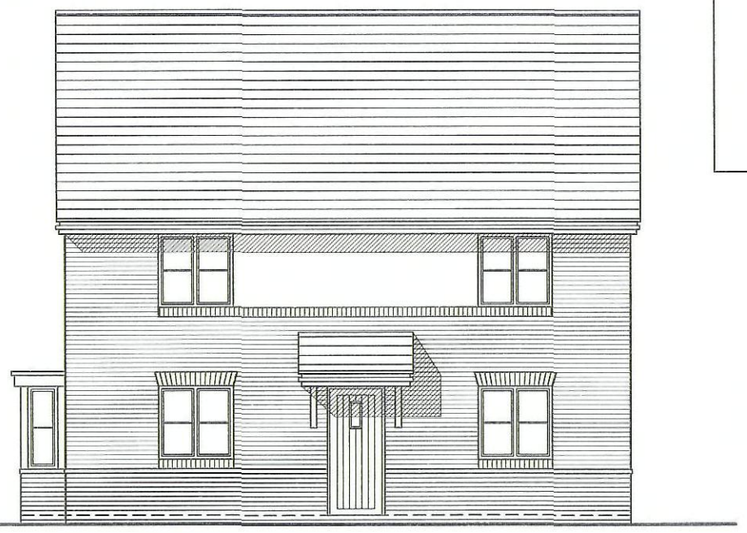

Plots 18/24 EN+


Side Elevation



Plots 18/24 EN+

Plots 17/23 MA

Rear Elevation

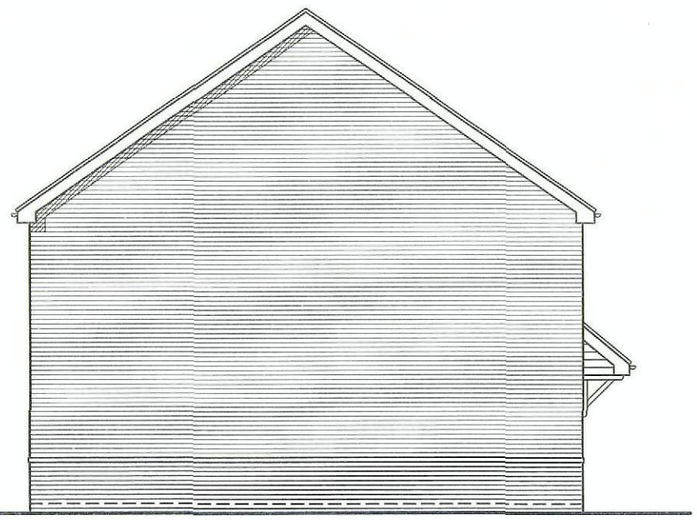

Plots 17/23 MA

Side Elevation

PLOTS 17 & 18 (AS)
23 & 24 (AS)

Drawn by : LAC Checked by : MAH

Date: DECEMBER 2009

This drawing and the works depicted are the copyright of Simon Cooper Associates Ltd. and may not be reproduced or amended except by written permission. No liability will be accepted for amendments made by other persons.

Revisions

Rev	Date	Drawn	Checked
D	30.07.10	MAH	MAH
PLANNERS COMMENTS INCORPORATED.			
B	03.03.10	LAC	SJC
AMENDED TO CURRENT LAYOUT			
C	01.04.10	MIF	MAH
ADDITIONAL HANDINGS ADDED			

0 1 2 3 4 5

0m 5m

Scale 1:100

Project:

PURBROOK CARAVAN SALES SITE,
LONDON ROAD, WIDLEY

Drawing Title:

TYPE MA MAIDSTONE &
EN+ ENBOURNE+ ELEVATIONS

Client:

BARRATT HOMES


SIMON COOPER

Simon Cooper Associates Limited
The Post House Kennel Lane Windlesham Surrey GU20 6AA
Telephone 01276 451018 Facsimile 01276 451164
info@simoncooper.net www.simoncooper.net

Drg No: 18-1690-MA-001


Scale @ A3: Rev: D

PLOTS 17 & 18 (AS)
23 & 24 (AS)

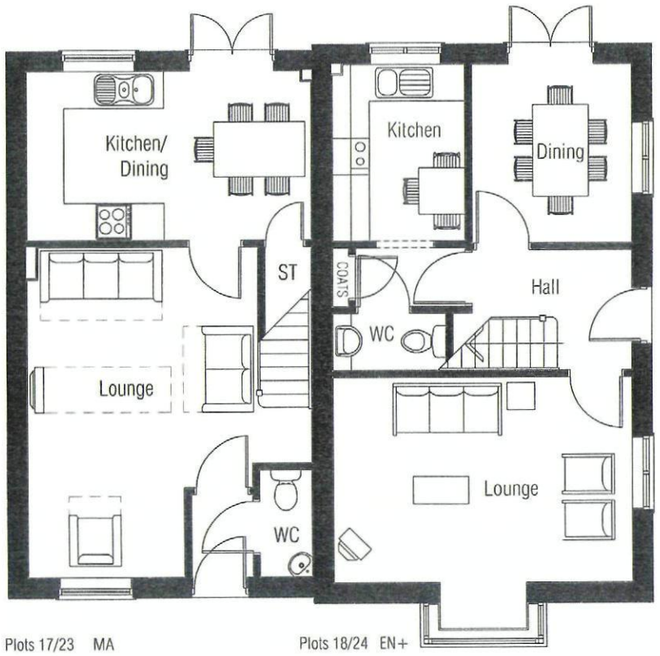

Plots 17/23 MA
Plots 18/24 EN+

Ground Floor Plan

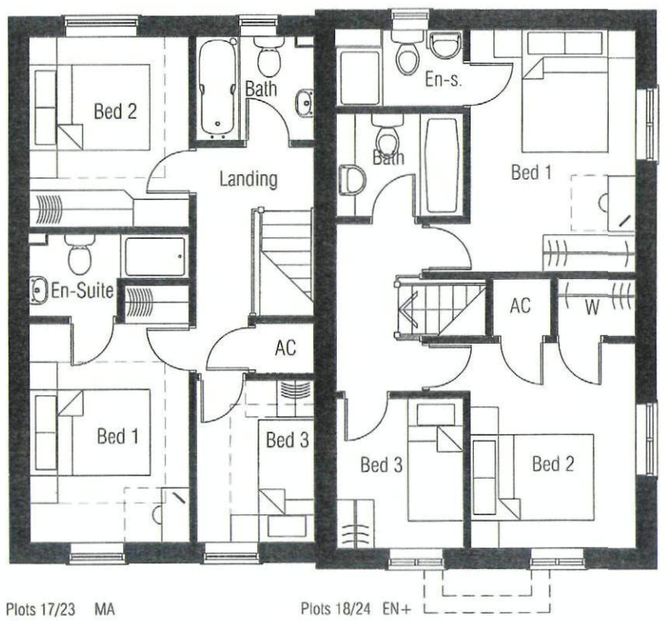

Plots 17/23 MA
Plots 18/24 EN+

First Floor Plan

Drawn by : LAC Checked by : MAH

Date: DECEMBER 2009

This drawing and the works depicted are the copyright of Simon Cooper Associates Ltd. and may not be reproduced or amended except by written permission. No liability will be accepted for amendments made by other persons.

Revisions

Rev	Date	Drawn	Checked
D	30.07.10	MAH	MAH

PLANNERS COMMENTS INCORPORATED.

B	03.03.10	LAC	SJC

AMENDED TO CURRENT LAYOUT

C	01.04.10	MIF	MAH

ADDITIONAL HANDINGS ADDED

0 1 2 3 4 5
0m 5m
Scale 1:100

Project:

PURBROOK CARAVAN SALES SITE,
LONDON ROAD, WIDLEY

Drawing Title:

TYPE MA MAIDSTONE &
EN+ ENBOURNE+ FLOOR PLANS

Client:

BARRATT HOMES
built around you

SIMON COOPER

Simon Cooper Associates Limited
The Post House Kennel Lane Windlesham Surrey GU20 6AA
Telephone 01276 451018 Facsimile 01276 451164
info@simoncooper.net www.simoncooper.net

Drg No: 18-1690-MA-002


Scale @ A3: Rev: D

PLOTS 30 & 31 (AS)



Plot 30 MA Plot 31 MA

Front Elevation

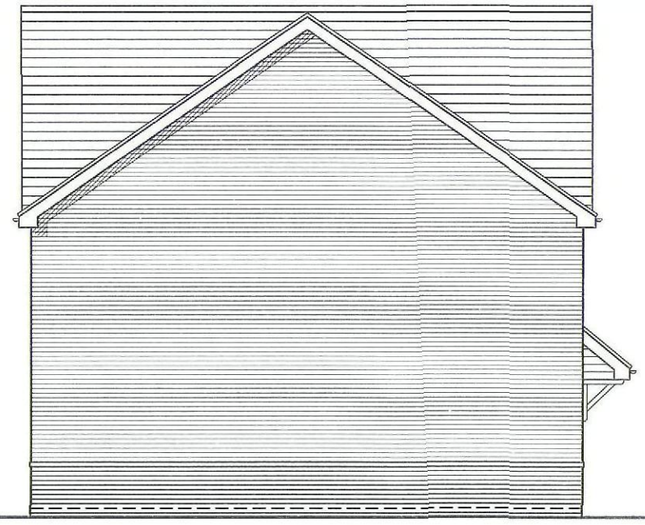


Plot 30 MA

Side Elevation



Plot 31 MA Plot 30 MA

Rear Elevation

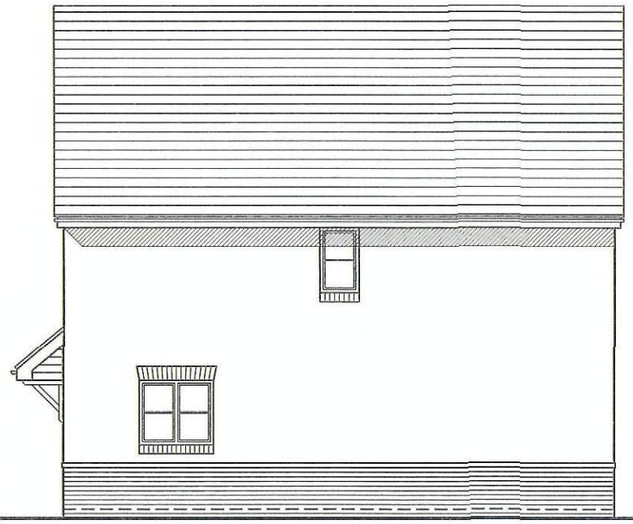

Plot 31 MA

Side Elevation

Drawn by : RKDB Checked by : TDT

Date: DECEMBER 2009

This drawing and the works depicted are the copyright of Simon Cooper Associates Ltd. and may not be *reproduced or amended except by written permission.* No liability will be accepted for amendments made by other persons.

Revisions

Rev	Date	Drawn	Checked
D	30.07.10	MDH	MDH
PLANNERS COMMENTS INCORPORATED.			
B	03.03.10	LAC	SJC
AMENDED TO CURRENT LAYOUT			
C	01.04.10	MIF	MAH
ADDITIONAL HANDINGS ADDED			

0 1 2 3 4 5

0m 5m

Scale 1:100

Project:

PURBROOK CARAVAN SALES SITE, LONDON ROAD, WIDLEY

Drawing Title:

TYPE MA MAIDSTONE ELEVATIONS

Client:

BARRATT HOMES

SIMON COOPER

Simon Cooper Associates Limited
The Post House Kennel Lane Windlesham Surrey GU20 6AA
Telephone 01276 451018 Facsimile 01276 451164
info@simoncooper.net www.simoncooper.net


Drg No: 18-1690-MA-003

Scale @ A3: Rev: D



Plot 6 WO Plot 7 MA

Front Elevation

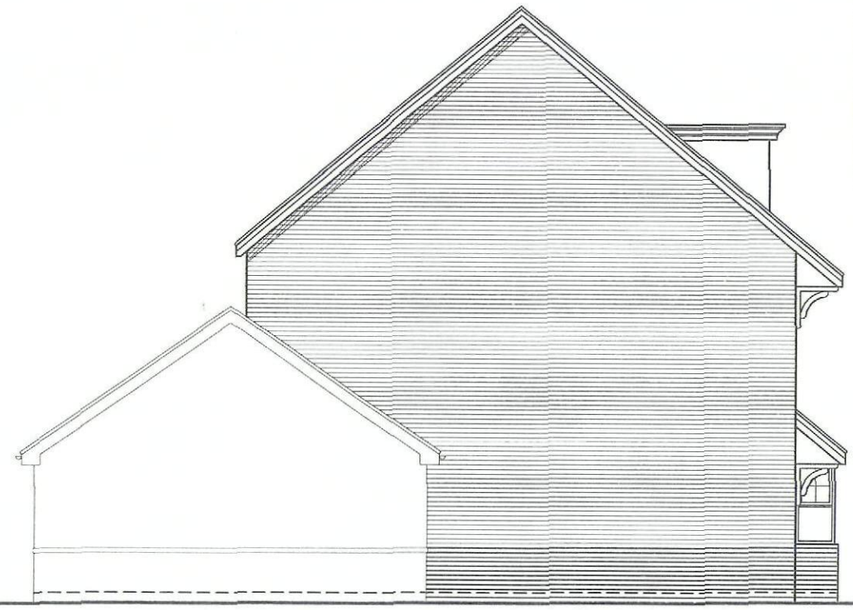


Plot 6 WO

Side Elevation



Plot 7 MA Plot 6 WO

Rear Elevation

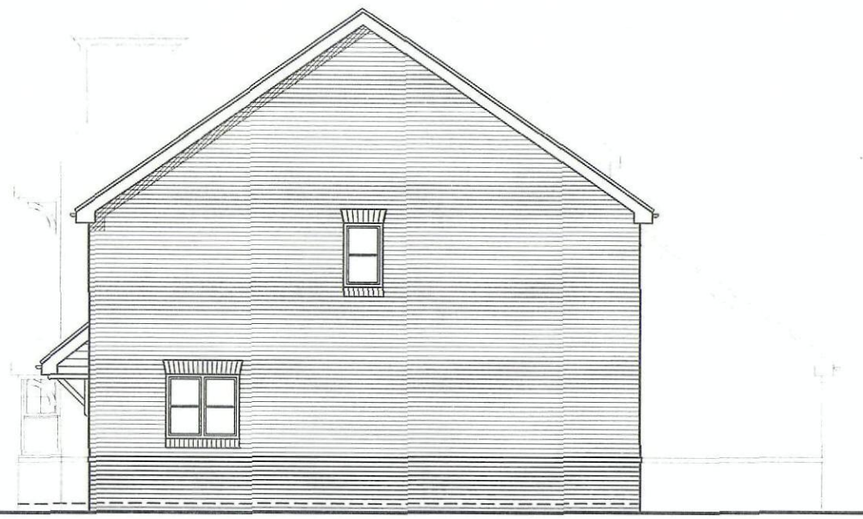

Plot 7 MA

Side Elevation

PLOTS 6 & 7 (AS)

Drawn by : RKDB Checked by : TDT

Date: DECEMBER 2009

This drawing and the works depicted are the copyright of Simon Cooper Associates Ltd. and may not be reproduced or amended except by written permission. No liability will be accepted for amendments made by other persons.

Revisions

Rev	Date	Drawn	Checked
A	10.02.10	RKDB	TDT

AMENDED TO MATCH LATEST LAYOUT

B	03.03.10	LAC	SJC

AMENDED TO CURRENT LAYOUT

C	30.07.10	MAH	MAH

PLOT 6 ALTERED TO WOODCOTE, PLOT 7 ROOF PROFILE ALTERED.

0 1 2 3 4 5

0m 5m

Scale 1:100

Project:

PURBROOK CARAVAN SALES SITE, LONDON ROAD, WIDLEY

Drawing Title:

TYPE MA & WO ELEVATIONS

Client:

BARRATT HOMES

SIMON COOPER


Simon Cooper Associates Limited
The Post House Kennel Lane Windlesham Surrey GU20 6AA
Telephone 01276 451018 Facsimile 01276 451164
info@simoncooper.net www.simoncooper.net

Drg No: 18-1690-MA-004

Scale @ A3:


Rev: C

PLOTS 30 & 31 (AS)

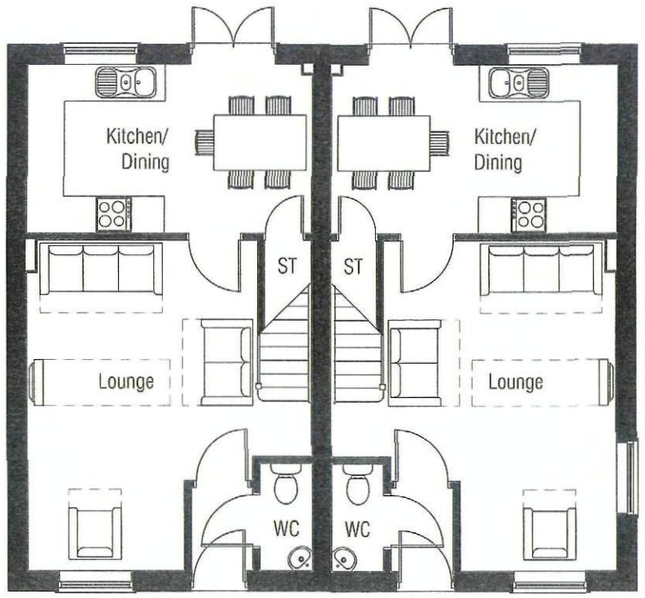

Plot 30 MA Plot 31 MA

Ground Floor Plan

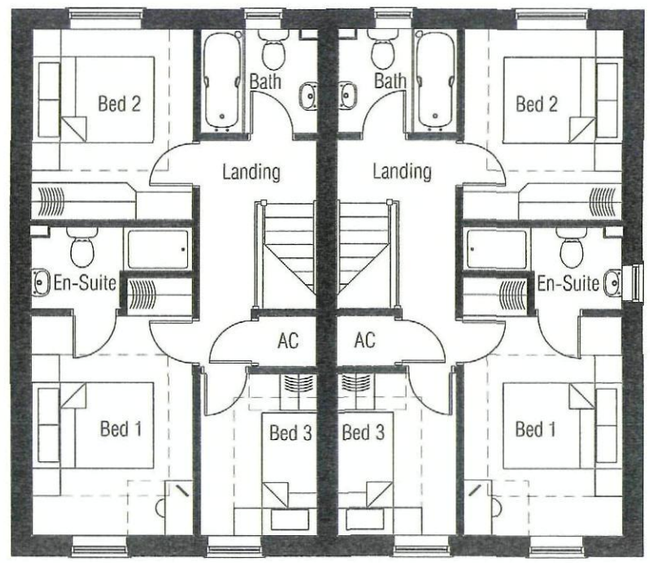

Plot 30 MA Plot 31 MA

First Floor Plan

Drawn by : RKDB Checked by : TDT

Date: DECEMBER 2009

This drawing and the works depicted are the copyright of Simon Cooper Associates Ltd. and may not be *reproduced or amended except by written permission.* No liability will be accepted for amendments made by other persons.

Revisions

Rev	Date	Drawn	Checked
D	30.07.10	MAH	MAH
PLOTS 6/7 REMOVED.			
B	03.03.10	LAC	SJC
AMENDED TO CURRENT LAYOUT			
C	01.04.10	MIIF	MAH
ADDITIONAL HANDINGS ADDED			

0 1 2 3 4 5

0m 5m

Scale 1:100

Project:

PURBROOK CARAVAN SALES SITE,
LONDON ROAD, WIDLEY

Drawing Title:

TYPE MA MAIDSTONE
FLOOR PLANS

Client:


BARRATT HOMES

SIMON COOPER

Simon Cooper Associates Limited
The Post House Kennel Lane Windlesham Surrey GU20 6AA
Telephone 01276 451016 Facsimile 01276 451164
info@simoncooper.net www.simoncooper.net


Drg No: 18-1690-MA-005

Scale @ A3: Rev: D

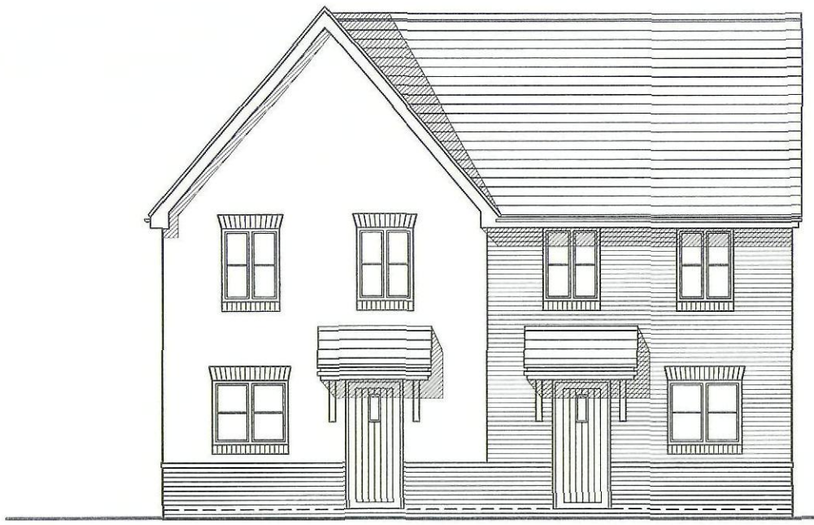

Plot 8 MA Plot 9 MA

Front Elevation

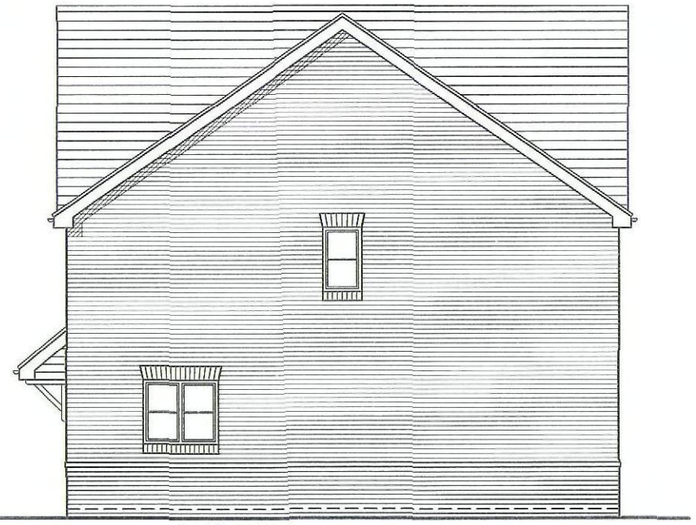


Plot 9 MA

Side Elevation



Plot 9 MA Plot 8 MA

Rear Elevation

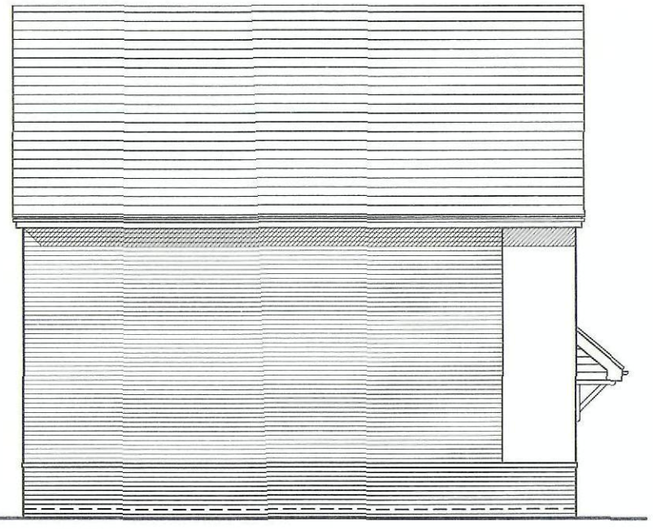

Plot 8 MA

Side Elevation

PLOTS 8 & 9 (AS)

Drawn by : MIF Checked by :MAH

Date: APRIL 2010

This drawing and the works depicted are the copyright of Simon Cooper Associates Ltd. and may not be reproduced or amended except by written permission. No liability will be accepted for amendments made by other persons.

Revisions

Rev	Date	Drawn	Checked
A	30.07.10	MAH	MAH

PLANNERS COMMENTS INCORPORATED.

B	06.08.10	TDT	MAH

EXTENT OF RENDER AMENDED ALONG SIDE ELEVATION

0 1 2 3 4 5

0m 5m

Scale 1:100

Project:

PURBROOK CARAVAN SALES SITE, LONDON ROAD, WIDLEY

Drawing Title:

TYPE MA MAIDSTONE ELEVATIONS

Client:

BARRATT HOMES

SIMON COOPER

Simon Cooper Associates Limited
The Post House Kennel Lane Windlesham Surrey GU20 6AA
Telephone 01276 451018 Facsimile 01276 451164
info@simoncooper.net www.simoncooper.net

Drg No: 18-1690-MA-006

Scale @ A3: Rev: B

PLOTS 8 & 9 (AS)


Drawn by : MIF Checked by : MAH

Date: APRIL 2010

This drawing and the works depicted are the copyright of Simon Cooper Associates Ltd. and may not be reproduced or amended except by written permission. No liability will be accepted for amendments made by other persons.


Revisions

Rev	Date	Drawn	Checked

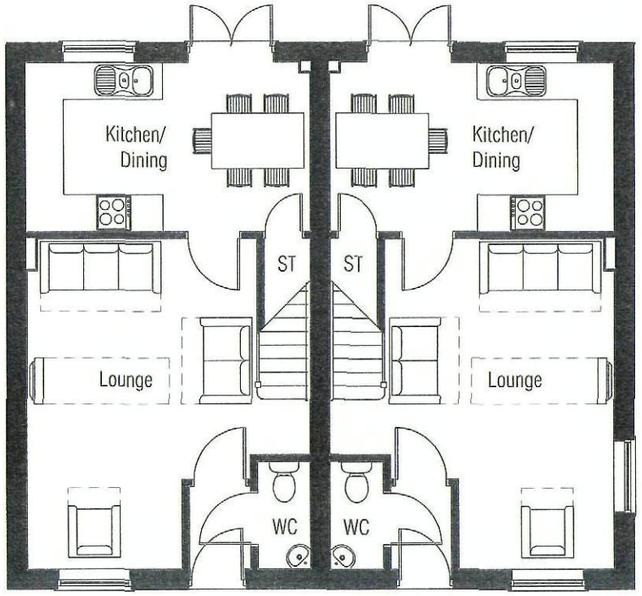

Plot 8 MA Plot 9 MA

Ground Floor Plan

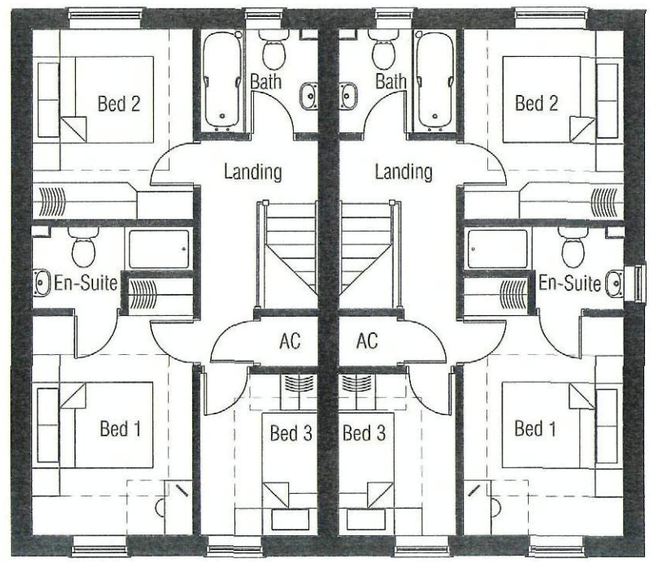

Plot 8 MA Plot 9 MA

First Floor Plan

0 1 2 3 4 5
0m 5m

Scale 1:100

Project:

PURBROOK CARAVAN SALES SITE, LONDON ROAD, WIDLEY

Drawing Title:

TYPE MA MAIDSTONE FLOOR PLANS

Client:


BARRATT HOMES
built around you

SIMON COOPER

Simon Cooper Associates Limited
The Post House Kennel Lane Windlesham Surrey GU20 6AA
Telephone 01276 451018 Facsimile 01276 451164
info@simoncooper.net www.simoncooper.net


Drg No: 18-1690-MA-007

Scale @ A3: Rev:

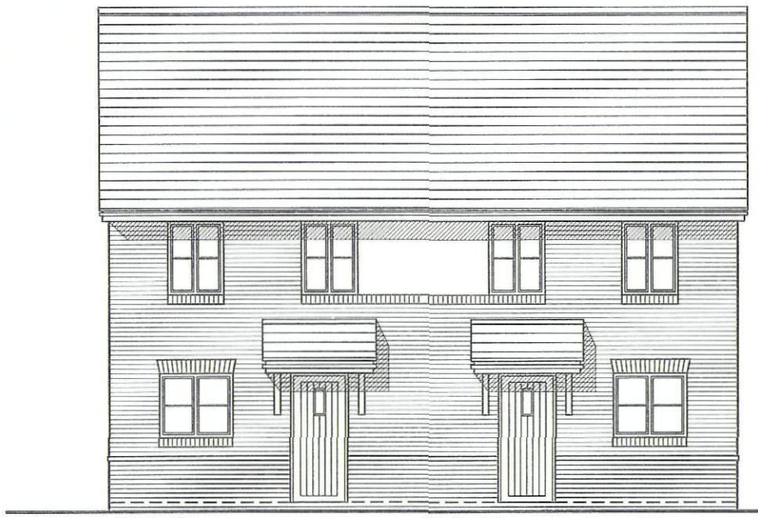


Plot 10 MA Plot 11 MA

Front Elevation

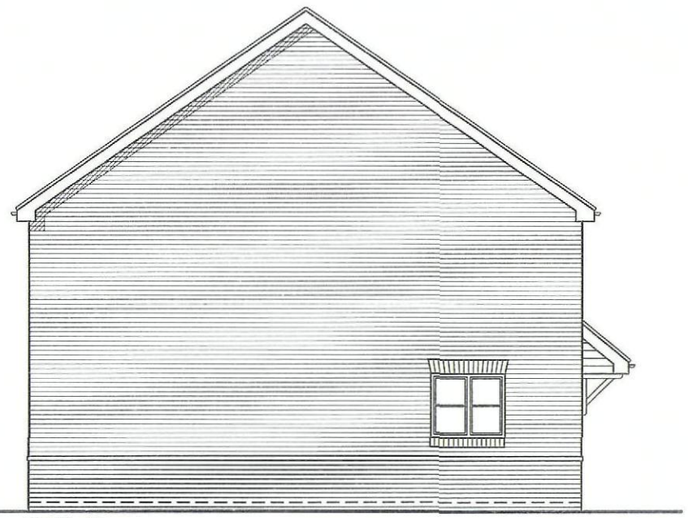


Plot 10 MA

Side Elevation

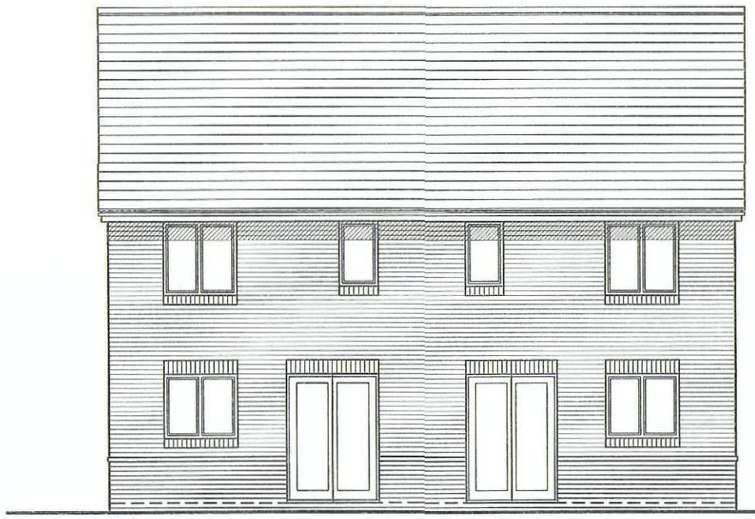

Plot 11 MA Plot 10 MA

Rear Elevation

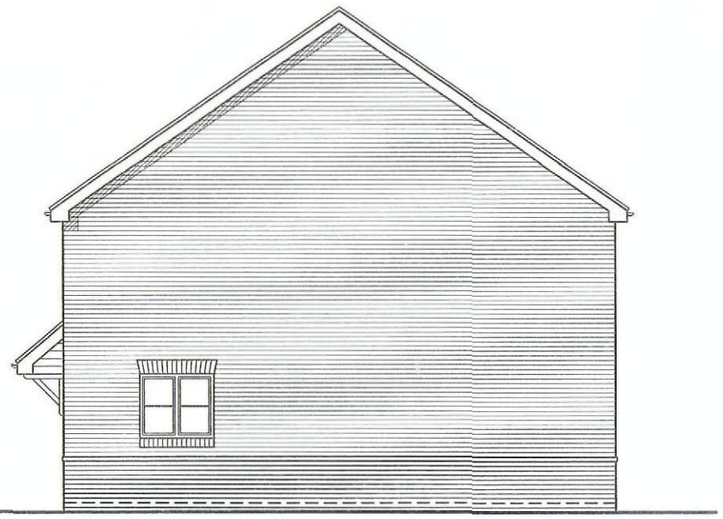

Plot 11 MA

Side Elevation

PLOTS 10 & 11 (AS)

Drawn by : MIF Checked by : MAH

Date: DECEMBER 2009

This drawing and the works depicted are the copyright of Simon Cooper Associates Ltd. and may not be reproduced or amended except by written permission. No liability will be accepted for amendments made by other persons.

Revisions

Rev	Date	Drawn	Checked
A	30.07.10	MAH	MAH

PLANNERS COMMENTS INCORPORATED.

B	05.08.10	RKDB	MAH

FEATURE ALTERED

0 1 2 3 4 5

0m 5m

Scale 1:100

Project:

PURBROOK CARAVAN SALES SITE,
LONDON ROAD, WIDLEY

Drawing Title:

TYPE MA MAIDSTONE
ELEVATIONS

Client:

BARRATT HOMES

SIMON COOPER

Simon Cooper Associates Limited
The Post House Kennel Lane Windlesham Surrey GU20 6AA
Telephone 01276 451018 Facsimile 01276 451164
info@simoncooper.net www.simoncooper.net

Drg No: 18-1690-MA-008

Scale @ A3: Rev: B

PLOTS 10 & 11 (AS)


Drawn by : MIF Checked by : MAH

Date: APRIL 2010

This drawing and the works depicted are the copyright of Simon Cooper Associates Ltd. and may not be reproduced or amended except by written permission. No liability will be accepted for amendments made by other persons.


Revisions

Rev	Date	Drawn	Checked

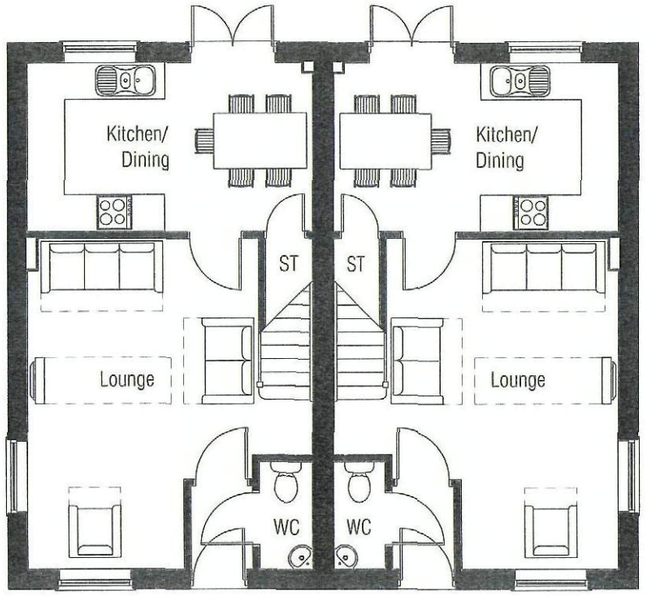

Plot 10 MA Plot 11 MA

Ground Floor Plan

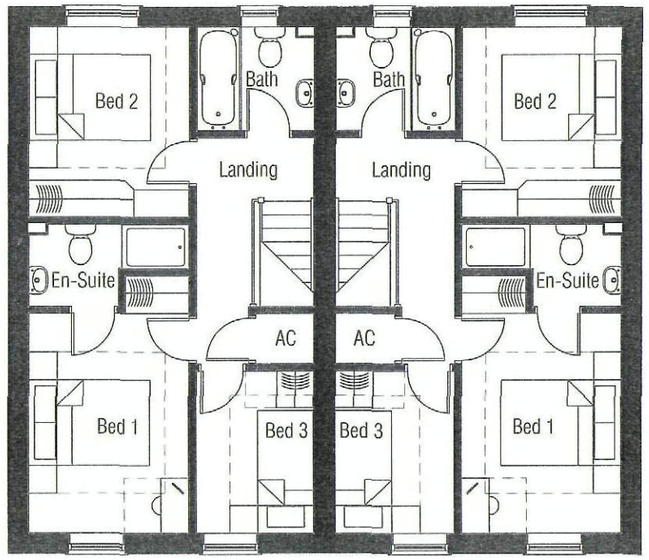

Plot 10 MA Plot 11 MA

First Floor Plan

0 1 2 3 4 5

0m 5m

Scale 1:100

Project:

PURBROOK CARAVAN SALES SITE, LONDON ROAD, WIDLEY

Drawing Title:

TYPE MA MAIDSTONE FLOOR PLANS

Client:

BARRATT HOMES built around you

SIMON COOPER

Simon Cooper Associates Limited
The Post House Kennel Lane Windlesham Surrey GU20 6AA
Telephone 01276 451018 Facsimile 01276 451164
info@simoncooper.net www.simoncooper.net

Drg No: 18-1690-MA-009

Scale @ A3: Rev:

PLOTS 6 & 7 (AS)


Drawn by : MAH Checked by .MAH

Date: JULY 2010

This drawing and the works depicted *are the copyright* of Simon Cooper Associates Ltd. and may not be reproduced or amended except by written permission. No liability will be accepted for amendments made by other persons.

Revisions


Rev	Date	Drawn	Checked

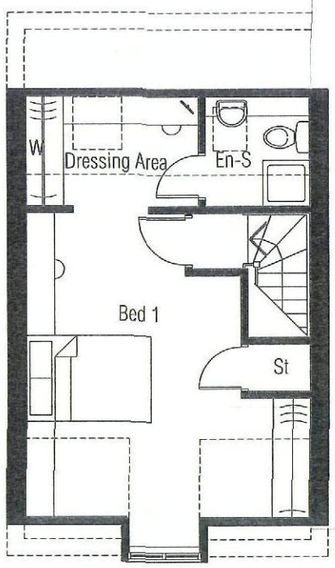

Garage adjacent to Plot 6 only


Plot 6 WO Plot 7 MA

Second Floor Plan

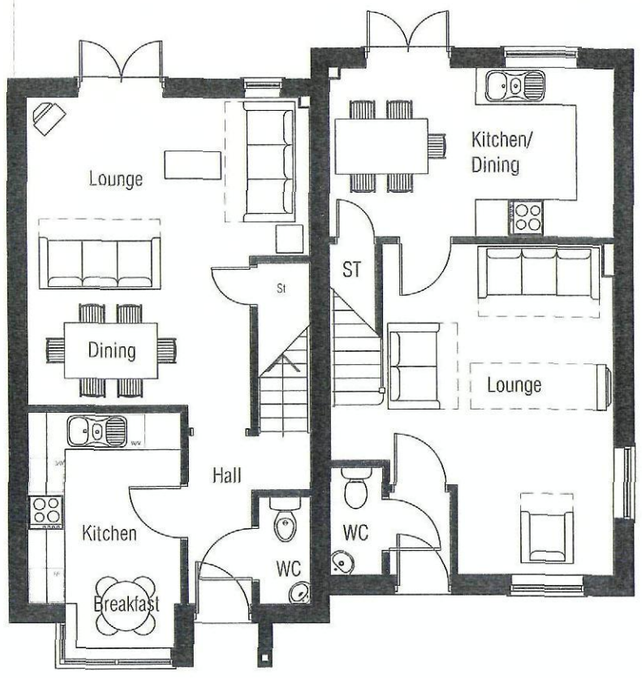

Plot 6 WO Plot 7 MA

Ground Floor Plan

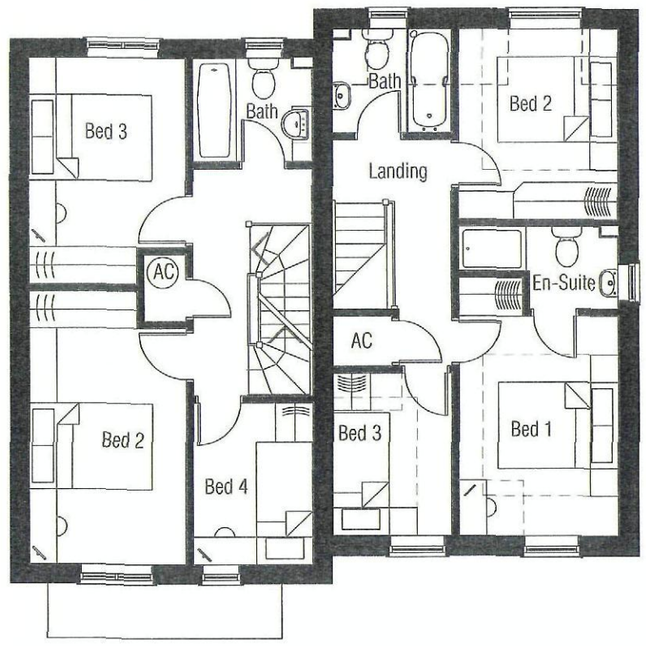

Plot 6 WO Plot 7 MA

First Floor Plan

0 1 2 3 4 5

0m 5m

Scale 1:100

Project:

PURBROOK CARAVAN SALES SITE, LONDON ROAD, WIDLEY

Drawing Title:

TYPE MA & WO FLOOR PLANS

Client:

BARRATT HOMES

both ground up

SIMON COOPER

Simon Cooper Associates Limited
The Post House Kennel Lane Windlesham Surrey GU20 6AA
Telephone 01276 451018 Facsimile 01276 451164
info@simoncooper.net www.simoncooper.net


Drg No: 18-1690-MA-010

Scale @ A3: Rev: -




Plot 25 AG

Front Elevation

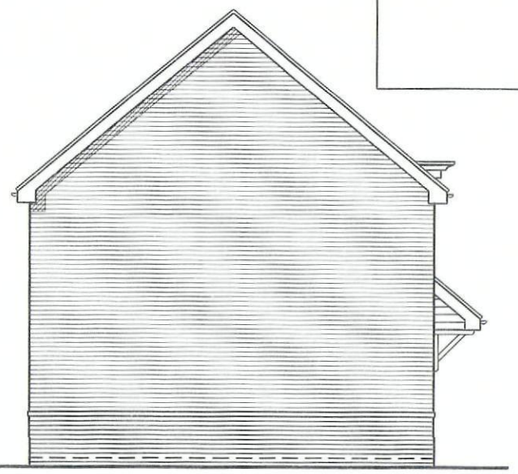

Plot 25 AG

Side Elevation

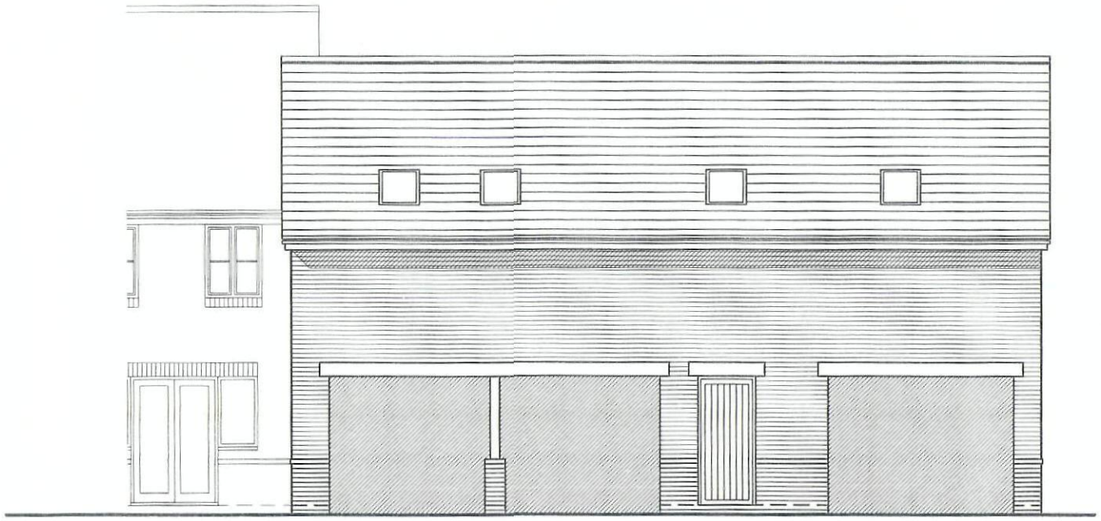

Plot 25 AG

Rear Elevation

PLOT 25 (AS)

Drawn by : RKDB Checked by : LAC

Date: DECEMBER 2009

This drawing and the works depicted are the copyright of Simon Cooper Associates Ltd. and may not be reproduced or amended except by written permission. No liability will be accepted for amendments made by other persons.

Revisions

Rev	Date	Drawn	Checked
B	03.03.10	LAC	SJC

AMENDED TO CURRENT LAYOUT

C	01.04.10	RKDB	MAH

PLOT NUMBERS AMENDED

D	06.04.10	RKDB	MAH

PLOT NUMBERS & HOUSE NAMES ADDED

0 1 2 3 4 5

0m 5m

Scale 1:100

Project:

PURBROOK CARAVAN SALES SITE,
LONDON ROAD, WIDLEY

Drawing Title:

TYPE AG ARGYLL
ELEVATIONS

Client:

BARRATT HOMES
built around you

SIMON COOPER


Simon Cooper Associates Limited
The Post House Kennel Lane Windlesham Surrey GU20 6AA
Telephone 01276 451018 Facsimile 01276 451164
info@simoncooper.net www.simoncooper.net

Drg No: 18-1690-AG-001

Scale @ A3:


Rev: D

PLOT 25 (AS)

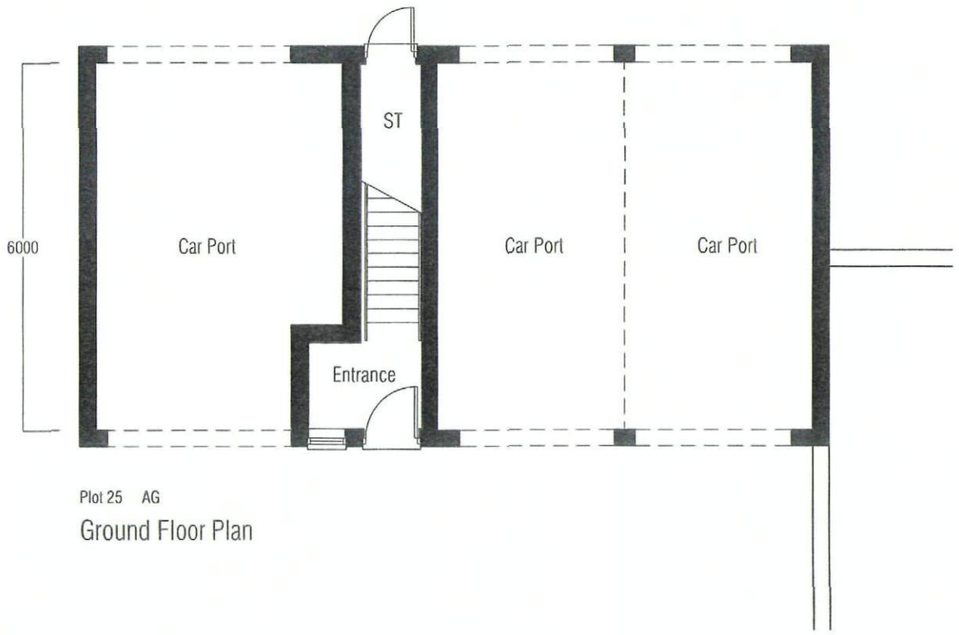

Plot 25 AG

Ground Floor Plan

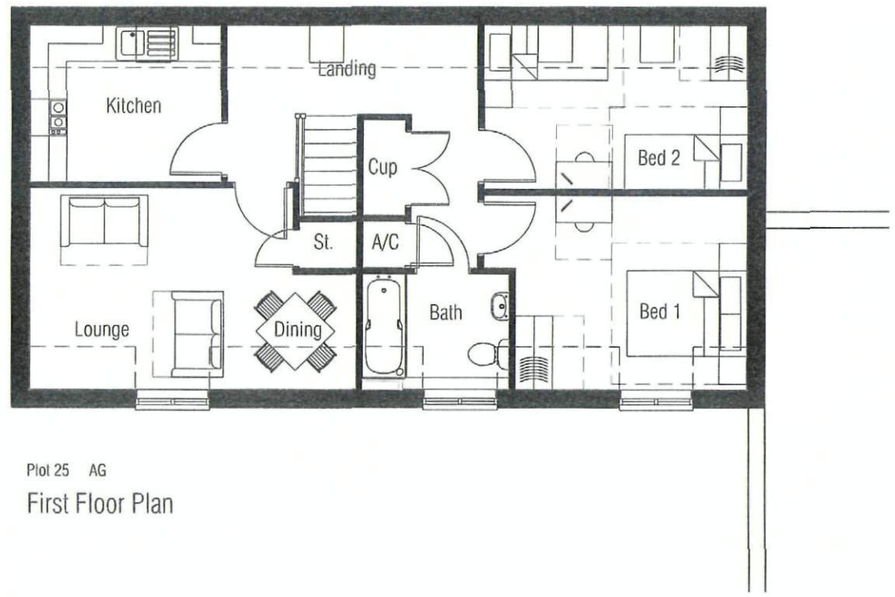

Plot 25 AG

First Floor Plan

Drawn by : RKDB Checked by : LAC

Date: DECEMBER 2009

This drawing and the works depicted are the copyright of Simon Cooper Associates Ltd. and may not be reproduced or amended except by written permission. No liability will be accepted for amendments made by other persons.

Revisions

Rev	Date	Drawn	Checked
B	03.03.10	LAC	SJC

AMENDED TO CURRENT LAYOUT

C	01.04.10	RKDB	MAH

PLOT NUMBERS AMENDED

D	06.04.10	RKDB	MAH

PLOT NUMBERS & HOUSE NAMES ADDED

0 1 2 3 4 5

0m 5m

Scale 1:100

Project:

PURBROOK CARAVAN SALES SITE,
LONDON ROAD, WIDLEY

Drawing Title:

TYPE AG ARGYLL
FLOOR PLANS

Client:

BARRATT HOMES
made around you

SIMON COOPER

Simon Cooper Associates Limited
The Post House Kennel Lane Windlesham Surrey GU20 6AA
Telephone 01276 451018 Facsimile 01276 451164
info@simoncooper.net www.simoncooper.net

Drg No: 18-1690-AG-002


Scale @ A3: Rev: D

PLOTS 26, 27 & 28 (AS)




Plot 26 RM Plot 27 RM Plot 28 RM

Front Elevation

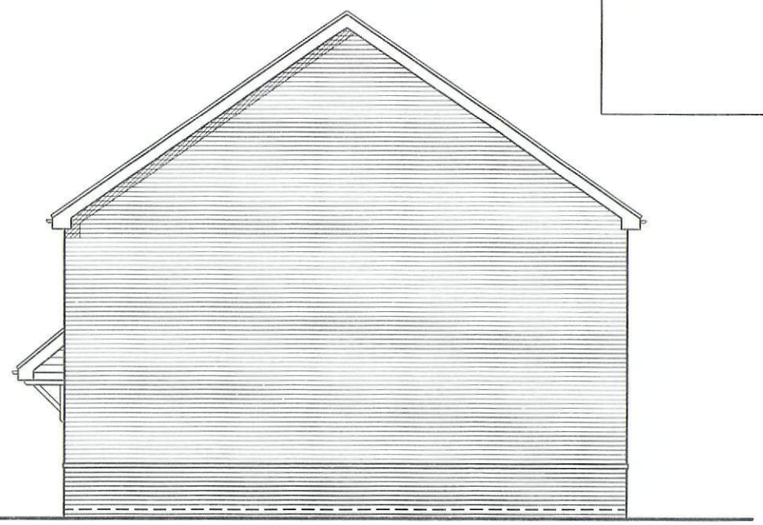


Plot 28 RM

Side Elevation

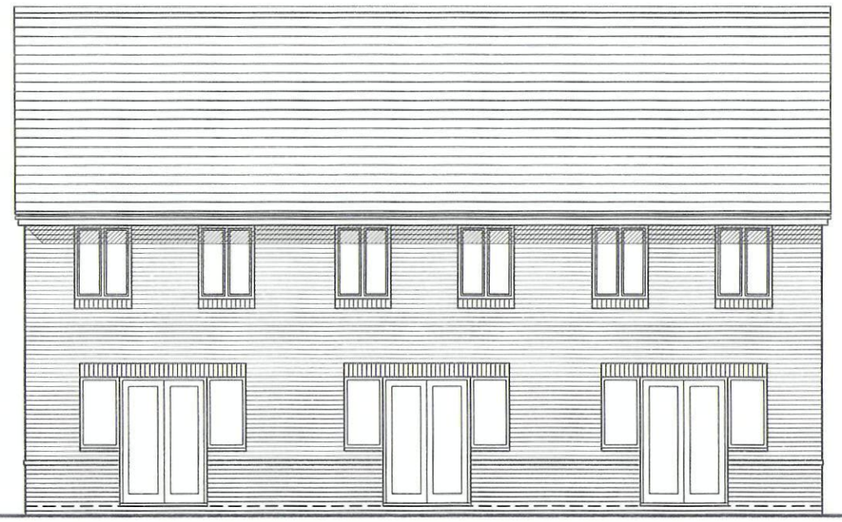

Plot 28 RM Plot 27 RM Plot 26 RM

Rear Elevation

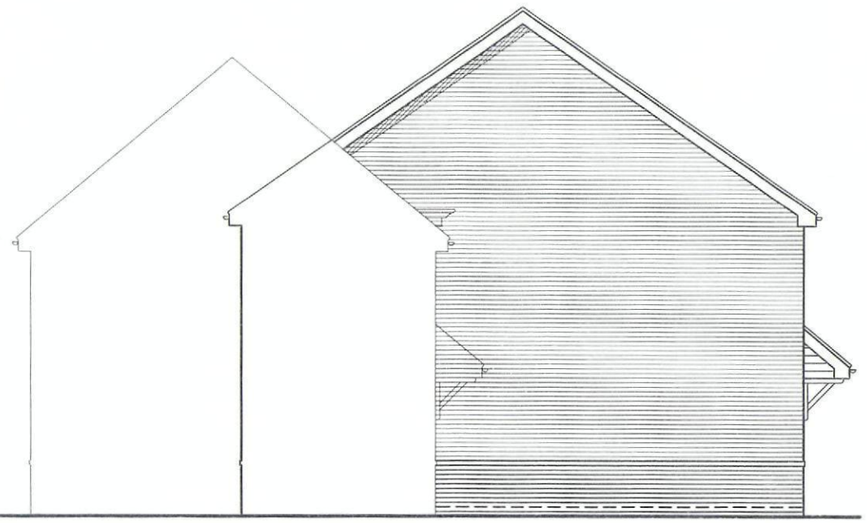

Plot 26 RM

Side Elevation

Drawn by : RKDB Checked by :LAC

Date: DECEMBER 2009

This drawing and the works depicted are the copyright of Simon Cooper Associates Ltd. and may not be reproduced or amended except by written permission. No liability will be accepted for amendments made by other persons.

Revisions

Rev	Date	Drawn	Checked
C	10.03.10	TDT	SJC
BAND COURSE REMOVED			
D	01.04.10	RKDB	MAH
ADDTIONAL HANDINGS ADDED			
E	06.04.10	RKDB	MAH
PLOT NUMBERS & HOUSE NAMES ADDED			

0 1 2 3 4 5

0m 5m

Scale 1:100

Project:

PURBROOK CARAVAN SALES SITE,
LONDON ROAD, WIDLEY

Drawing Title:

TYPE RM RICHMOND
ELEVATIONS

Client:


BARRATT HOMES

SIMON COOPER

Simon Cooper Associates Limited
The Post House Kennel Lane Windlesham Surrey GU20 6AA
Telephone 01276 451018 Facsimile 01276 451164
info@simoncooper.net www.simoncooper.net


Drg No: 18-1690-RM-001

Scale @ A3: 1:100 Rev: E

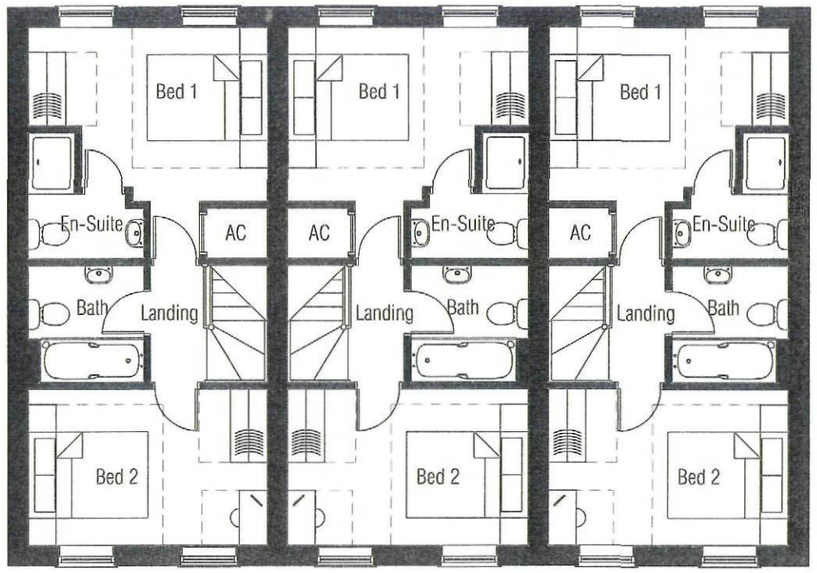

Plot 26 RM Plot 27 RM Plot 28 RM

First Floor Plan

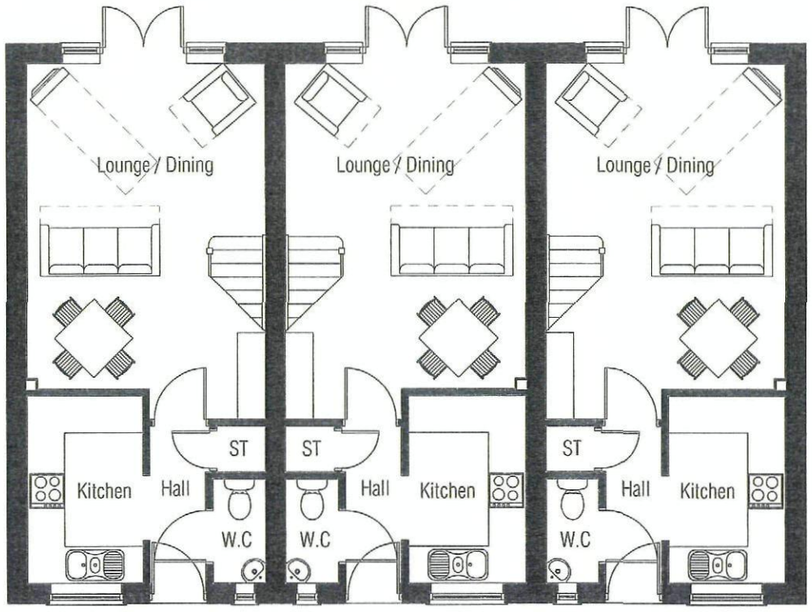

Plot 26 RM Plot 27 RM Plot 28 RM

Ground Floor Plan

PLOTS 26, 27 & 28 (AS)

Drawn by : RKDB Checked by : LAC

Date: DECEMBER 2009

This drawing and the works depicted are the copyright of Simon Cooper Associates Ltd. and may not be reproduced or amended except by written permission. No liability will be accepted for amendments made by other persons.

Revisions

Rev	Date	Drawn	Checked
C	10.03.10	TDT	SJC
BAND COURSE REMOVED			
D	01.04.10	RKDB	MAH
ADDTIONAL HANDINGS ADDED			
E	06.04.10	RKDB	MAH
PLOT NUMBERS & HOUSE NAMES ADDED			

0 1 2 3 4 5

0m 5m

Scale 1:100

Project:

PURBROOK CARAVAN SALES SITE,
LONDON ROAD, WIDLEY

Drawing Title:

TYPE RM RICHMOND
FLOOR PLANS

Client:

BARRATT HOMES


SIMON COOPER

Simon Cooper Associates Limited
The Post House Kennel Lane Windlesham Surrey GU20 6AA
Telephone 01276 451018 Facsimile 01276 451164
info@simoncooper.net www.simoncooper.net

Drg No: 18-1690-RM-002


Scale @ A3: 1:100 Rev: E

PLOTS 14, 15 & 16 (AS)

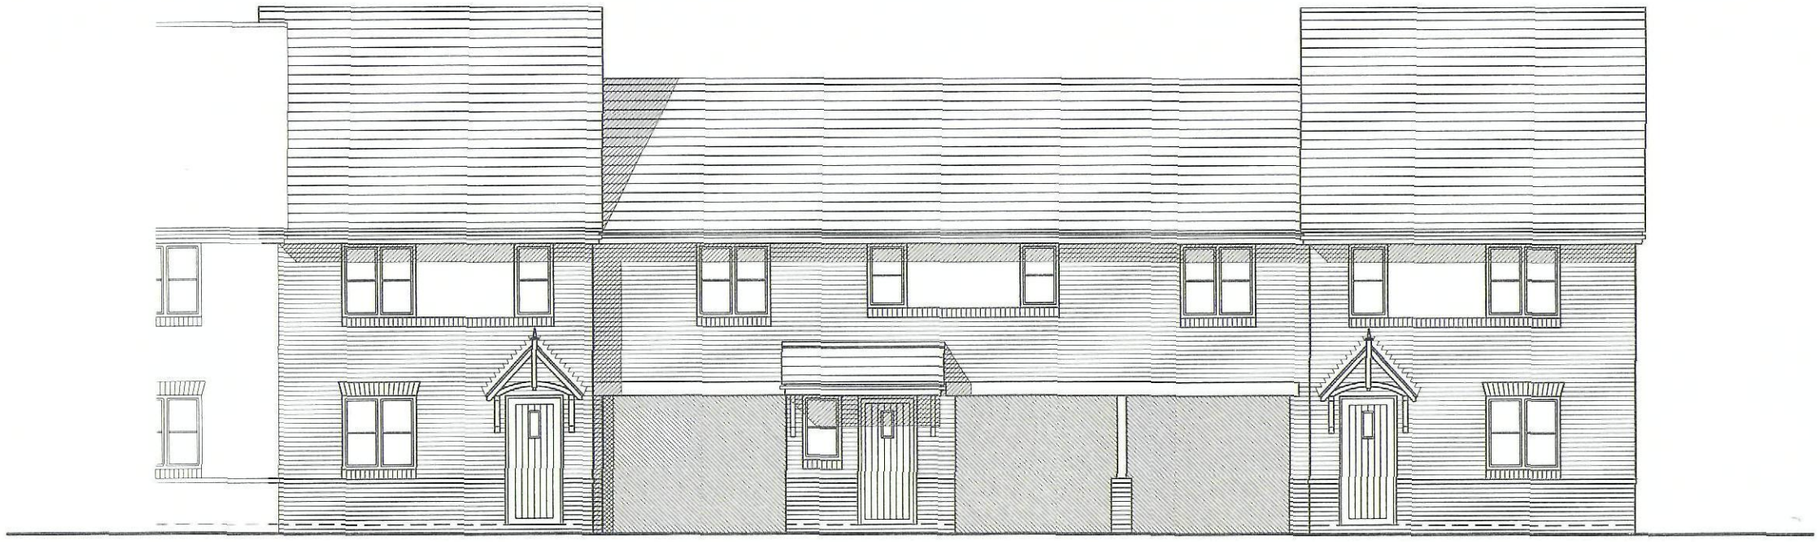

Plot 14 H33 Plot 15 AGs Plot 16 H33

Front Elevation

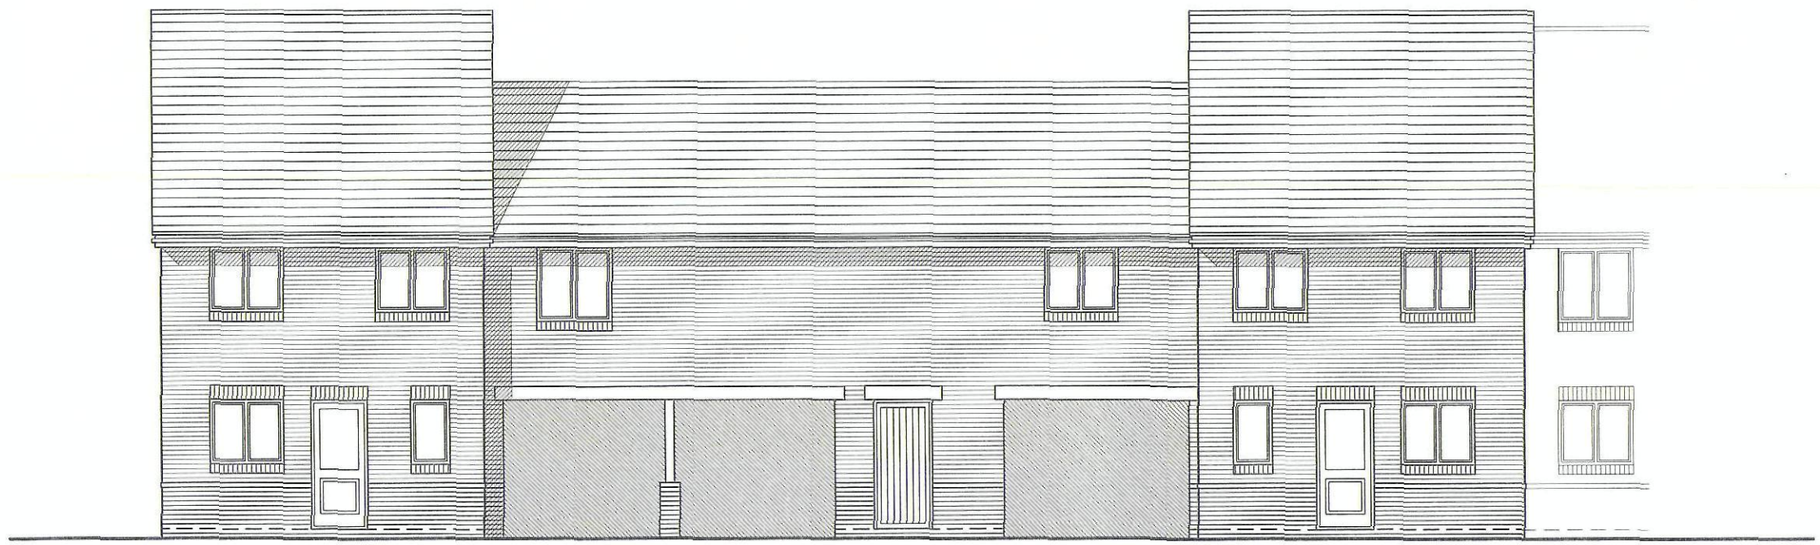

Plot 16 H33 Plot 15 AGs Plot 14 H33

Rear Elevation

Drawn by : RKDB Checked by :LAC

Date: DECEMBER 2009

This drawing and the works depicted are the copyright of Simon Cooper Associates Ltd. and may not be reproduced or amended except by written permission. No liability will be accepted for amendments made by other persons.

Revisions

Rev	Date	Drawn	Checked
E	05.08.10	RKDB	MAH
TILE FEATURE REMOVED			
C	01.04.10	RKDB	MAH
ADDITIONAL HANDINGS ADDED			
D	13.07.10	RKDB	MAH
PORCHES AMENDED			

0 1 2 3 4 5

0m 5m

Scale 1:100

Project:

PURBROOK CARAVAN SALES SITE, LONDON ROAD, WIDLEY.

Drawing Title:

TYPE H33 & ARGYLL ELEVATIONS

Client:


BARRATT HOMES *built around you*

SIMON COOPER

Simon Cooper Associates Limited
The Post House Kennel Lane Windlesham Surrey GU20 6AA
Telephone 01276 451018 Facsimile 01276 451164
info@simoncooper.net www.simoncooper.net


Drg No: 18-1690-H33-001

Scale: 1:100 Rev: E

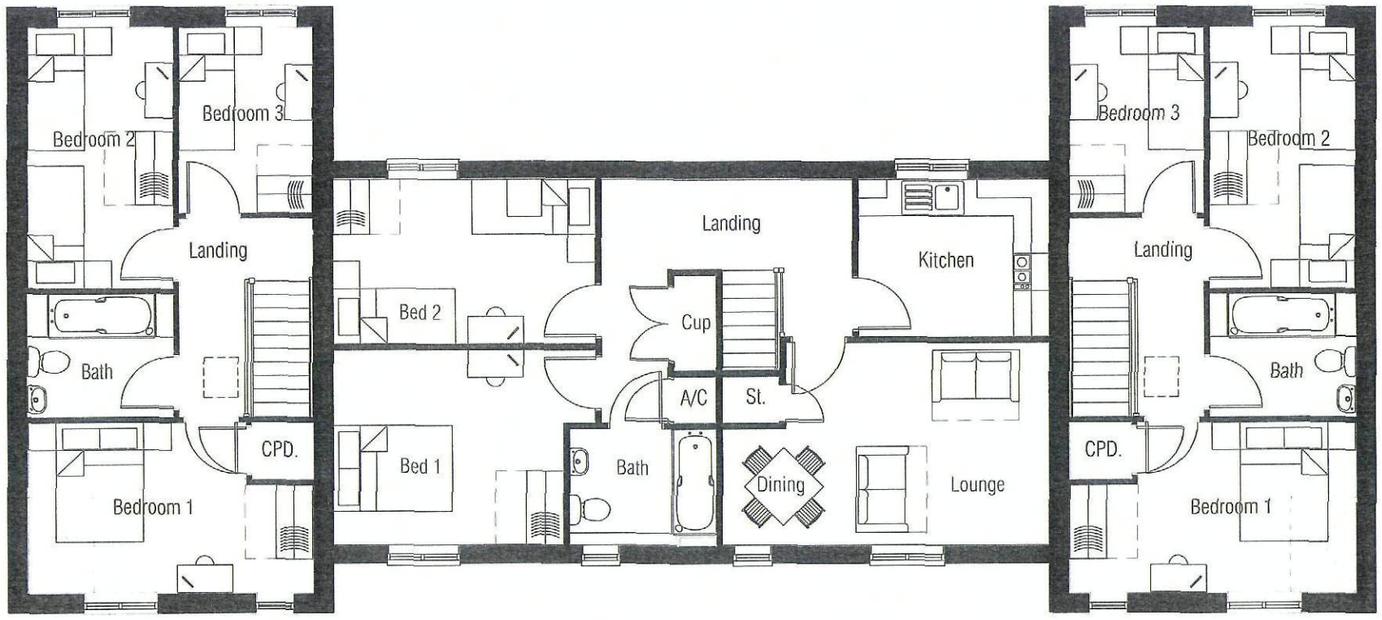

Plot 14 H33 Plot 15 AGs Plot 16 H33

First Floor Plan

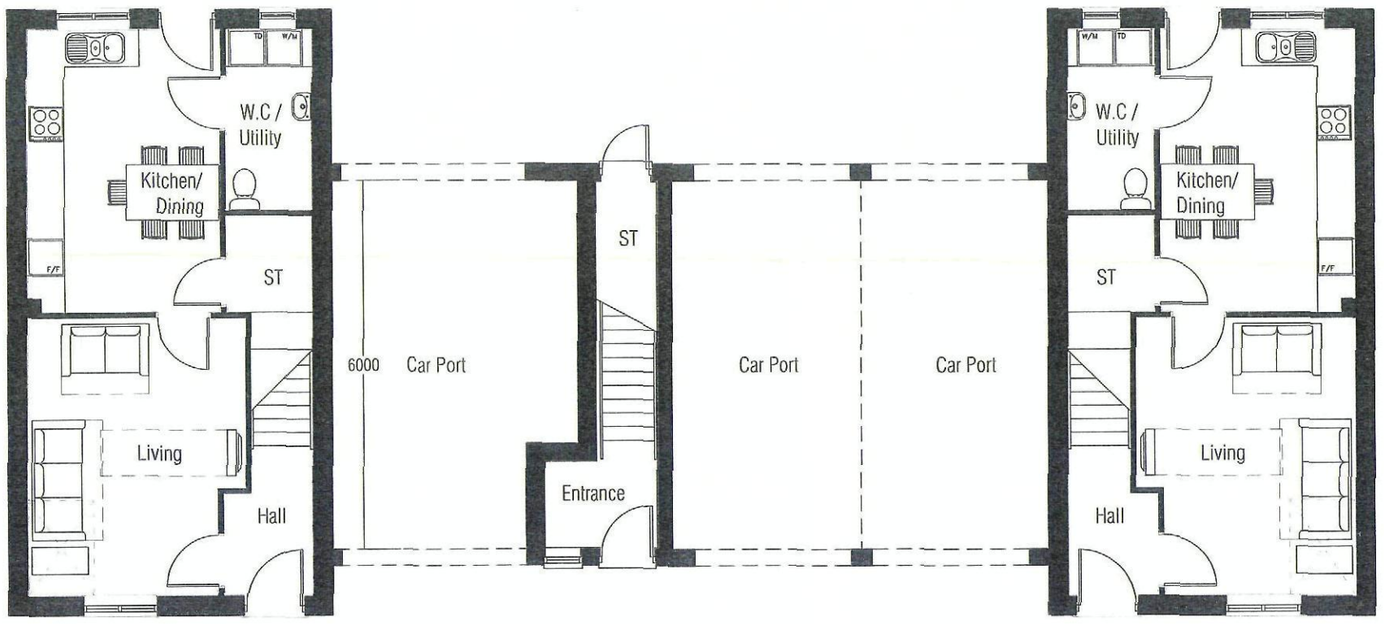

Plot 14 H33 Plot 15 AGs Plot 16 H33

Ground Floor Plan

PLOTS 14, 15 & 16 (AS)

Drawn by : RKDB Checked by : LAC

Date: DECEMBER 2009

This drawing and the works depicted are the copyright of Simon Cooper Associates Ltd. and may not be reproduced or amended except by written permission. No liability will be accepted for amendments made by other persons.

Revisions

Rev	Date	Drawn	Checked
A	10.02.10	RKDB	TDT

AMENDED TO MATCH LATEST LAYOUT

B	03.03.10	LAC	SJC

AMENDED TO CURRENT LAYOUT

C	01.04.10	RKDB	MAH

ADDTIONAL HANDINGS ADDED

0 1 2 3 4 5

0m 5m

Scale 1:100

Project:

PURBROOK CARAVAN SALES SITE, LONDON ROAD, WIDLEY.

Drawing Title:

TYPE H33 & ARGYLL FLOOR PLANS

Client:

BARRATT HOMES built around you

SIMON COOPER

Simon Cooper Associates Limited
The Post House Kennel Lane Windlesham Surrey GU20 6AA
Telephone 01276 451018 Facsimile 01276 451164
info@simoncooper.net www.simoncooper.net

Drg No: 18-1690-H33-002

Scale: 1:100 Rev: C

PLOTS 14, 15 & 16 (AS)

Drawn by : RKDB Checked by : MAH


Date: APRIL 2010

This drawing and the works depicted are the copyright of Simon Cooper Associates Ltd. and may not be reproduced or amended except by written permission. No liability will be accepted for amendments made by other persons

Revisions

Rev	Date	Drawn	Checked
A	13.07.10	RKDB	MAH

PORCHES AMENDED

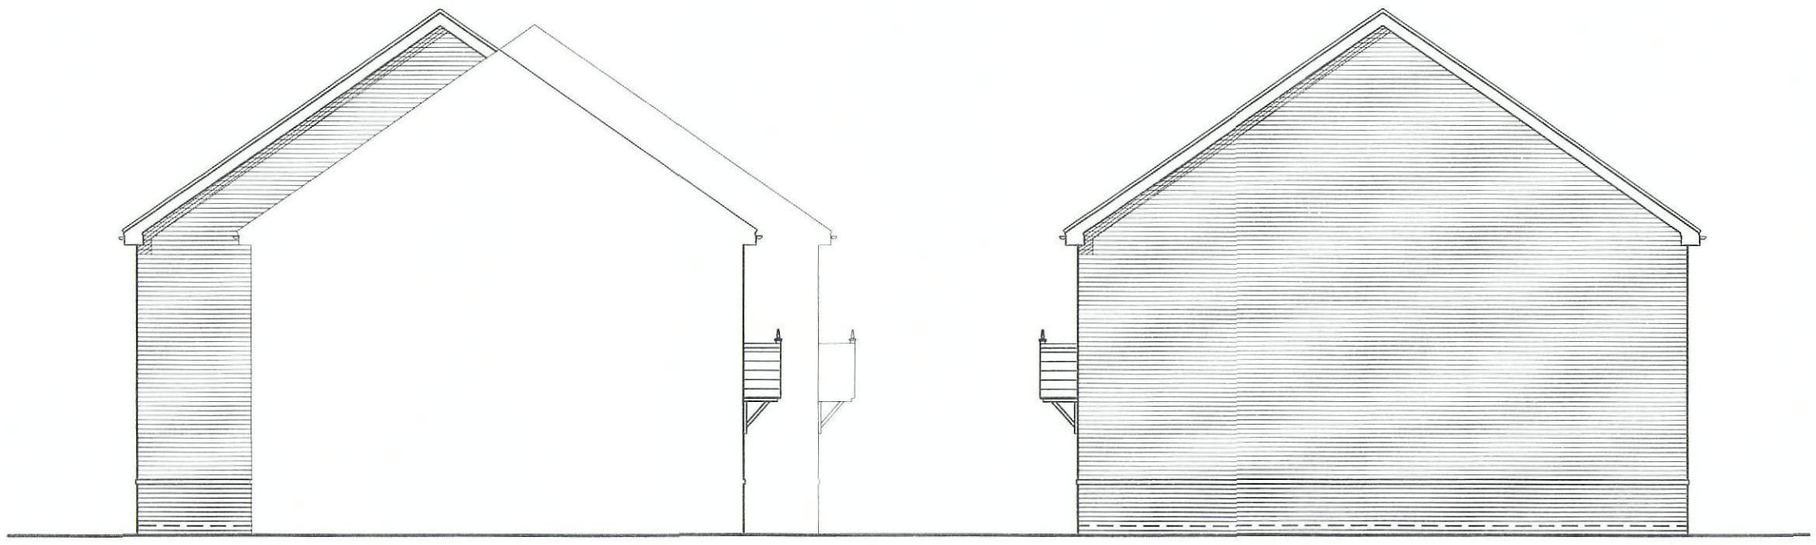

Plot 14 H33

Side Elevation

Plot 16 H33

Side Elevation

0 1 2 3 4 5

0m 5m

Scale 1:100

Project:

PURBROOK CARAVAN SALES SITE,
LONDON ROAD, WIDLEY.

Drawing Title:

TYPE H33 & ARGYLL
ELEVATIONS

Client:

BARRATT HOMES
built around you

SIMON COOPER

Simon Cooper Associates Limited
The Post House Kennet Lane Windlesham Surrey GU20 6AA
Telephone 01276 451018 Facsimile 01276 451164
info@simoncooper.net www.simoncooper.net


Drg No: 18-1690-H33-003

Scale: 1:100 Rev: A



Plot 12 H32 Plot 13 H32

Front Elevation

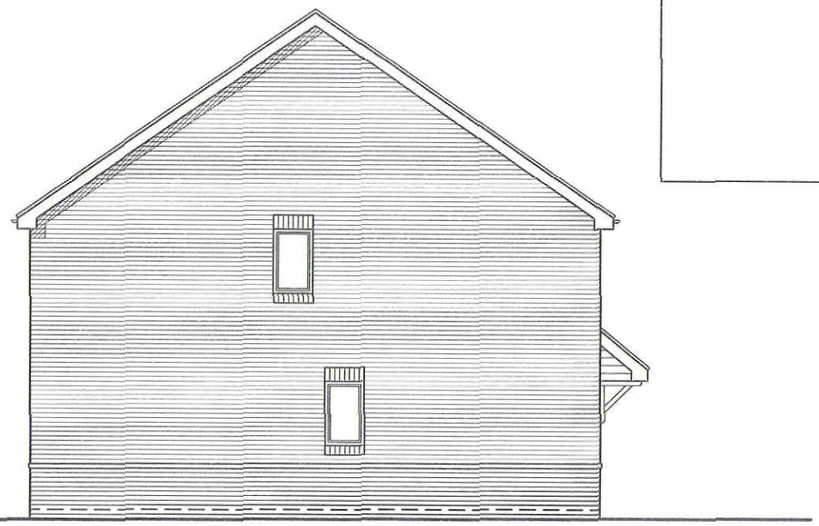


Plot 12 H32

Side Elevation



Plot 13 H32 Plot 12 H32

Rear Elevation

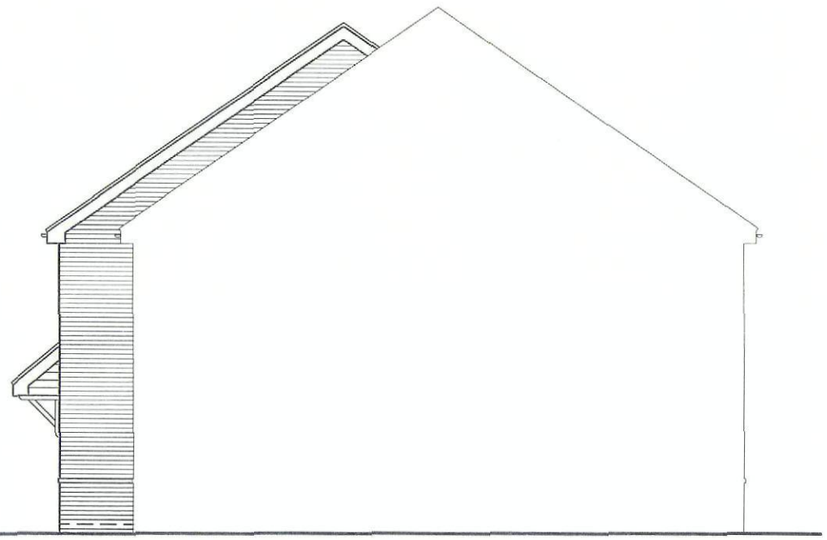

Plot 13 H32

Side Elevation

PLOTS 12 & 13 (AS)

Drawn by : LAC Checked by :MAH

Date: DECEMBER 2009

This drawing and the works depicted are the copyright of Simon Cooper Associates Ltd. and may not be reproduced or amended except by written permission. No liability will be accepted for amendments made by other persons.

Revisions

Rev	Date	Drawn	Checked
D	05.08.10	RKDB	MAH
TILE FEATURE REMOVED			
B	03.03.10	LAC	SJC
AMENDED TO CURRENT LAYOUT			
C	06.04.10	RKDB	MAH
PLOT NUMBERS & HOUSE NAMES ADDED			

0 1 2 3 4 5

0m 5m

Scale 1:100

Project:

PURBROOK CARAVAN SALES SITE,
LONDON ROAD, WIDLEY

Drawing Title:

TYPE H32
ELEVATIONS

Client:

BARRATT HOMES


SIMON COOPER

Simon Cooper Associates Limited
The Post House Kennel Lane Windlesham Surrey GU20 6AA
Telephone 01276 451018 Facsimile 01276 451164
info@simoncooper.net www.simoncooper.net

Drg No: 18-1690-H32-001


Scale @ A3: 1:100 Rev: D

PLOTS 12 & 13 (AS)

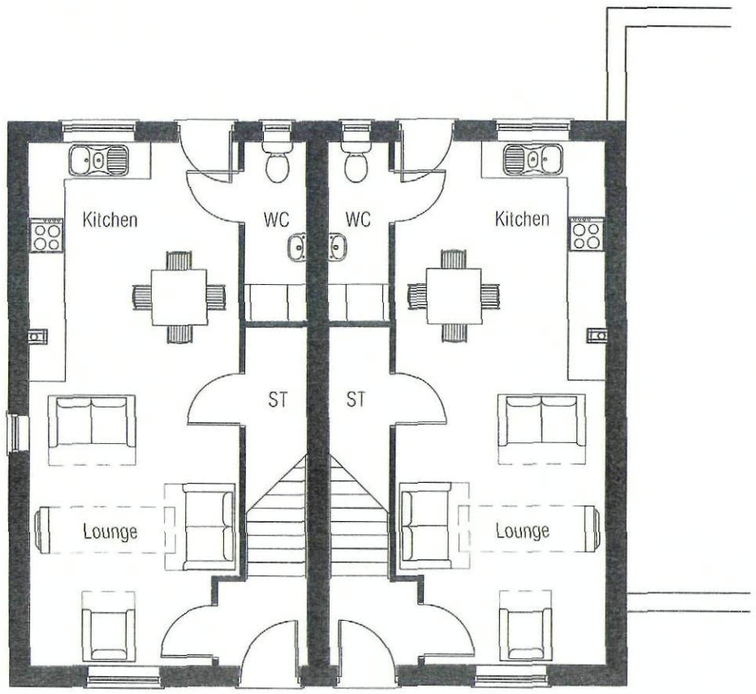

Plot 12 H32 Plot 13 H32

Ground Floor Plan

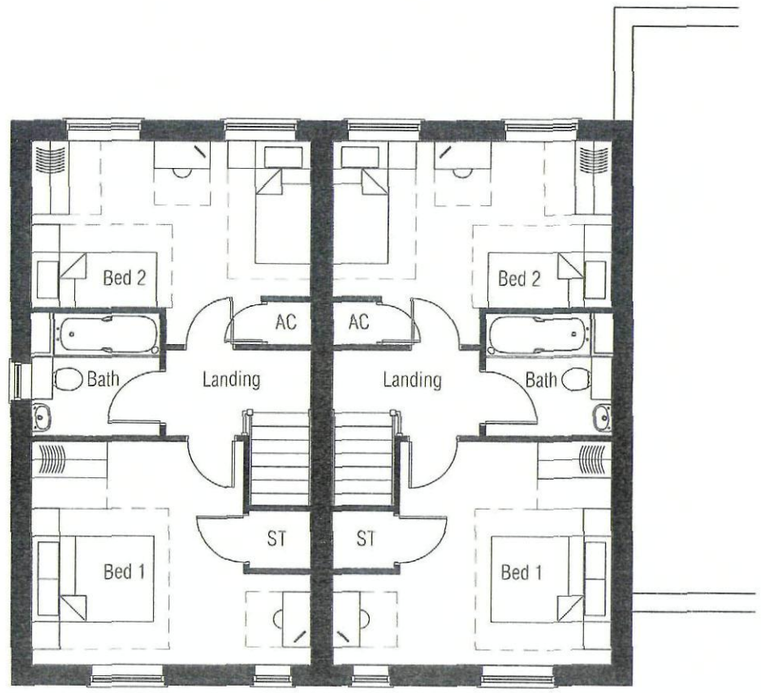

Plot 12 H32 Plot 13 H32

First Floor Plan

Drawn by : LAC Checked by : MAH

Date: DECEMBER 2009

This drawing and the works depicted are the copyright of Simon Cooper Associates Ltd. and may not be reproduced or amended except by written permission. No liability will be accepted for amendments made by other persons.

Revisions

Rev	Date	Drawn	Checked
A	10.02.10	RKDB	TDT

AMENDED TO MATCH LATEST LAYOUT

B	03.03.10	LAC	SJC

AMENDED TO CURRENT LAYOUT

C	06.04.10	RKDB	MAH

PLOT NUMBERS & HOUSE NAMES ADDED

0 1 2 3 4 5
0m 5m
Scale 1:100

Project:

PURBROOK CARAVAN SALES SITE,
LONDON ROAD, WIDLEY

Drawing Title:

TYPE H32
FLOOR PLANS

Client:

BARRATT HOMES

SIMON COOPER

Simon Cooper Associates Limited
The Post House Kennel Lane Windlesham Surrey GU20 6AA
Telephone 01276 451018 Facsimile 01276 451164
info@simoncooper.net www.simoncooper.net

Drg No: 18-1690-H32-002

Scale @ A3: 1:100 Rev: C

PLOTS 19, 20, 21 & 22 (AS)



Plots 19/20 2BM | Plot 21 H33 | Plot 22 AGs

Front Elevation



Plot 22 AGs | Plot 21 H33 | Plots 19/20 2BM

Rear Elevation

Drawn by : LAC Checked by :MAH

Date: DECEMBER 2009

This drawing and the works depicted are the copyright of Simon Cooper Associates Ltd. and may not be reproduced or amended except by written permission. No liability will be accepted for amendments made by other persons.

Revisions

Rev	Date	Drawn	Checked
F	05.08.10	RKDB	MAH
TILE FEATURE REMOVED			
D	01.04.10	RKDB	MAH
ADDTIONAL HANDINGS ADDED			
E	13.07.10	RKDB	MAH
PORCH AMENDED			

0 1 2 3 4 5

0m 5m

Scale 1:100

Project:

PURBROOK CARAVAN SALES SITE, LONDON ROAD, WIDLEY

Drawing Title:

TYPE 2BM, H33 & AG ELEVATIONS

Client:


BARRATT HOMES

SIMON COOPER

Simon Cooper Associates Limited
The Post House Kennel Lane Windlesham Surrey GU20 6AA
Telephone 01276 451018 Facsimile 01276 451164
info@simoncooper.net www.simoncooper.net

Drg No: 18-1690-2BM-001

Scale @ A3: 1:100 Rev: F

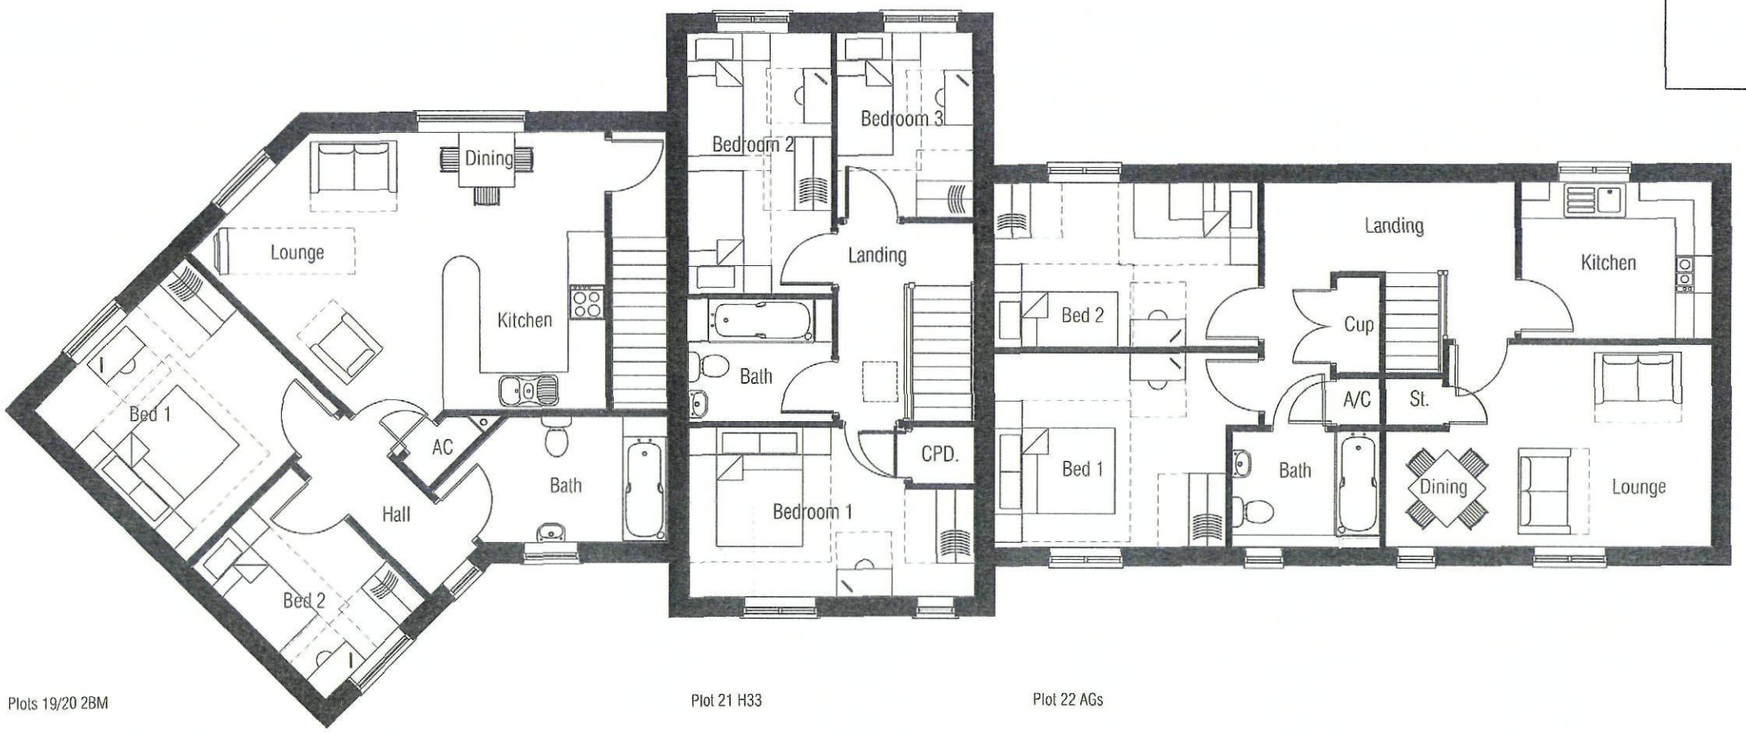


Plots 19/20 2BM

Plot 21 H33

Plot 22 AGs

First Floor Plan

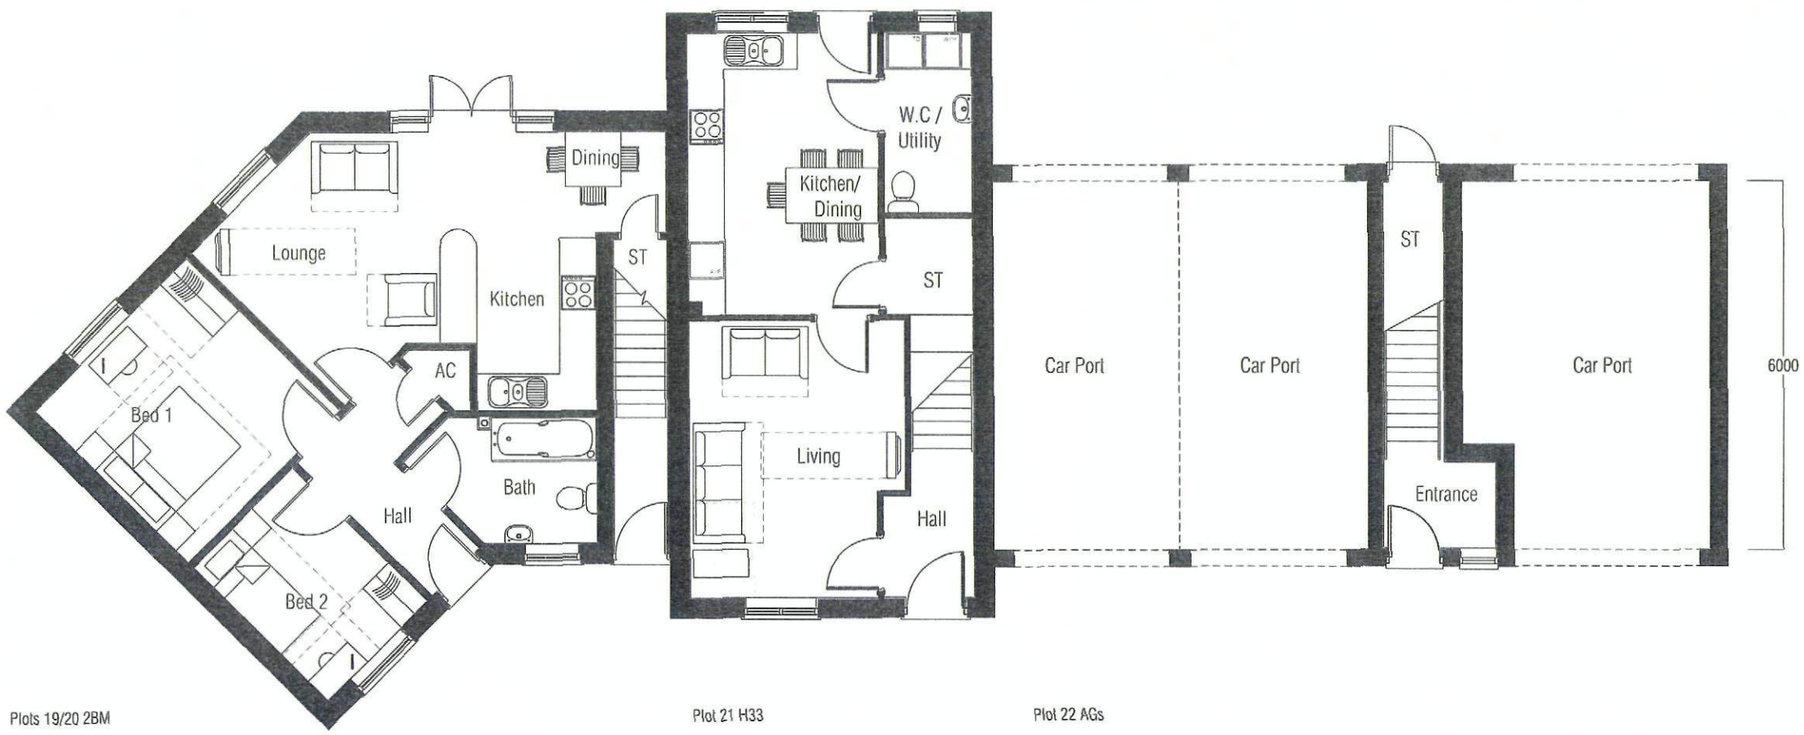

Plots 19/20 2BM

Plot 21 H33

Plot 22 AGs

Ground Floor Plan

PLOTS 19, 20, 21 & 22 (AS)

Drawn by : LAC Checked by : MAH

Date: DECEMBER 2009

This drawing and the works depicted are the copyright of Simon Cooper Associates Ltd. and may not be reproduced or amended except by written permission. No liability will be accepted for amendments made by other persons.

Revisions

Rev	Date	Drawn	Checked
C	10.03.10	TDT	MAH
UNIT SIZE INCREASED			
D	01.04.10	RKDB	MAH
ADDTIONAL HANDINGS ADDED			
E	06.04.10	RKDB	MAH
PLOT NUMBERS & HOUSE NAMES ADDED			

0 1 2 3 4 5

0m 5m

Scale 1:100

Project:

PURBROOK CARAVAN SALES SITE,
LONDON ROAD, WIDLEY

Drawing Title:

TYPE 2BM, H33 & AG
FLOOR PLANS

Client:


BARRATT HOMES
built around you

SIMON COOPER

Simon Cooper Associates Limited
The Post House Kennel Lane Windlesham Surrey GU20 6AA
Telephone 01276 451018 Facsimile 01276 451164
info@simoncooper.net www.simoncooper.net


Drg No: 18-1690-2BM-002

Scale @ A3: 1:100 Rev: E

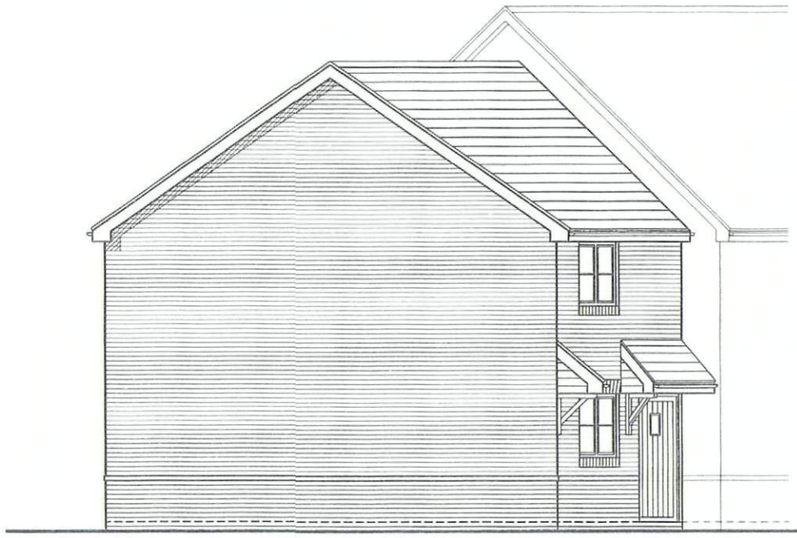

Plots 19/20 2BM

Side Elevation

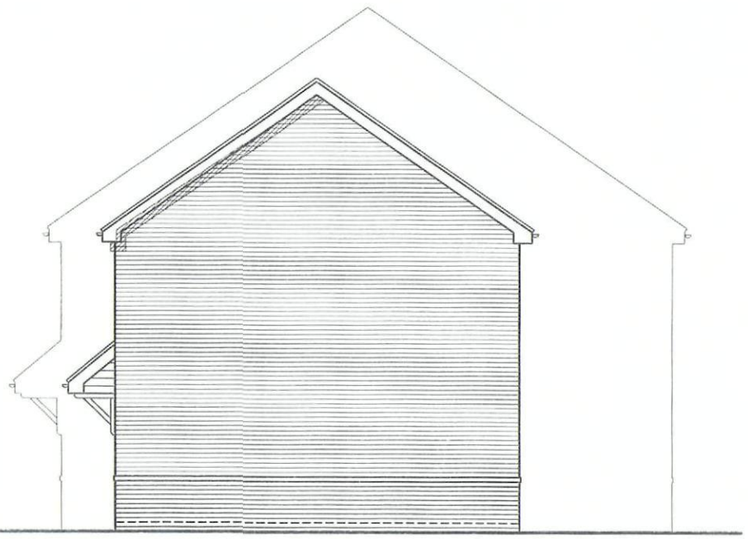

Plot 22 AGs

Side Elevation

PLOTS 19, 20, 21 & 22 (AS)

Drawn by : LAC Checked by :MAH

Date: APRIL 2010

This drawing and the works depicted are the copyright of Simon Cooper Associates Ltd. and may not be reproduced or amended except by written permission. No liability will be accepted for amendments made by other persons.

Revisions

Rev	Date	Drawn	Checked

0 1 2 3 4 5

0m 5m

Scale 1:100

Project:

PURBROOK CARAVAN SALES SITE,
LONDON ROAD, WIDLEY

Drawing Title:

TYPE 2BM, H33 & AG
ELEVATIONS

Client:


BARRATT HOMES


SIMON COOPER

Simon Cooper Associates Limited
The Post House Kennel Lane Windlesham Surrey GU20 6AA
Telephone 01276 451018 Facsimile 01276 451164
info@simoncooper.net www.simoncooper.net

Drg No: 18-1690-2BM-003

Scale @ A3: 1:100 Rev:

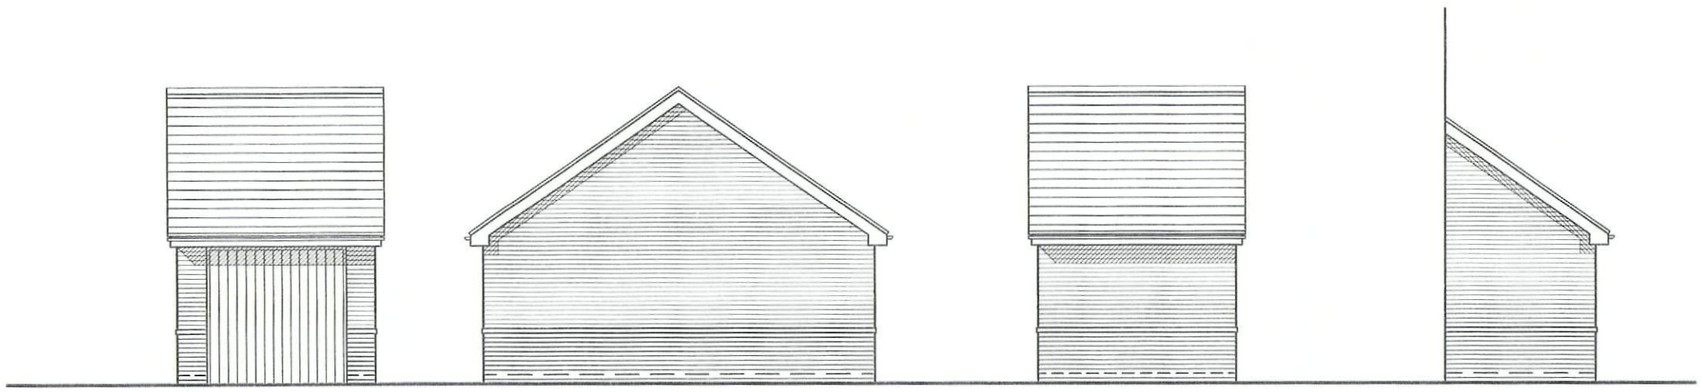

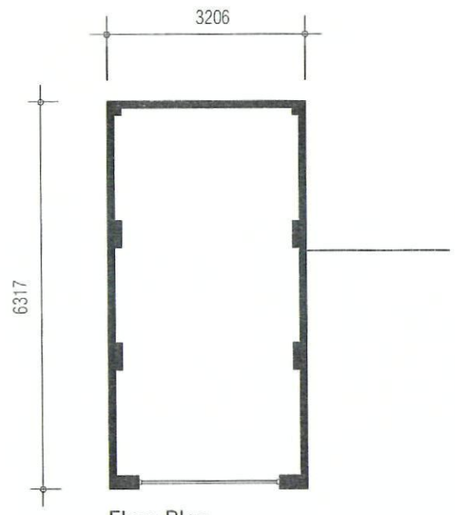

Floor Plan

Drawn by : RKDB Checked by : LAC

Date: DECEMBER 2009

This drawing and the works depicted are the copyright of Simon Cooper Associates Ltd. and may not be reproduced or amended except by written permission. No liability will be accepted for amendments made by other persons.

Revisions

Rev	Date	Drawn	Checked
A	03.03.10	LAC	SJC

AMENDED TO CURRENT LAYOUT

B	23.03.10	MAH	MAH

ELEVS ALTERED FOR PLOT 29 CONDITION.

C	05.08.10	RKDB	MAH

GARAGE ALTERED TO MATCH NEW POSITION IN RELATION TO PLOT 6

Project:

PURBROOK CARAVAN SALES SITE,
LONDON ROAD, WIDLEY

Drawing Title:

GARAGE
FLOOR PLAN & ELEVATIONS

Client:


BARRATT
HOMES
built around you

SIMON COOPER

Simon Cooper Associates Limited
The Post House Kennel Lane Windlesham Surrey GU20 6AA
Telephone 01276 451018 Facsimile 01276 451164
info@simoncooper.net www.simoncooper.net


Drg No: 18-1690-GAR-002

Scale @ A3: 1:100 Rev: C

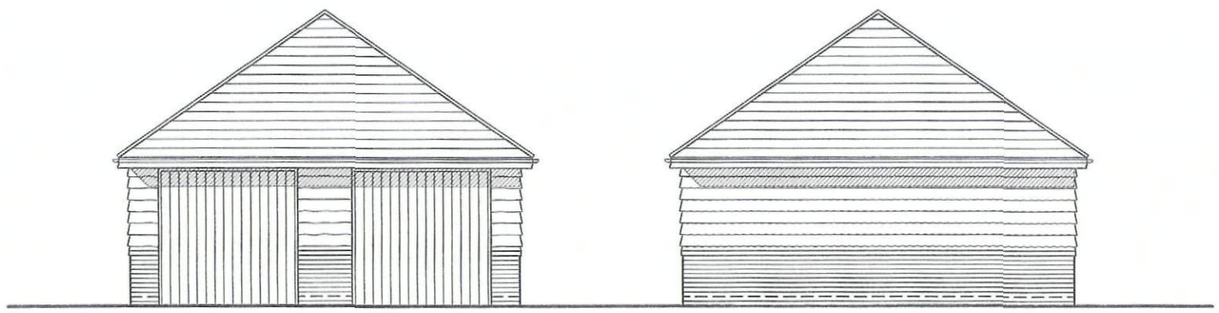


Front Elevation

Side Elevation

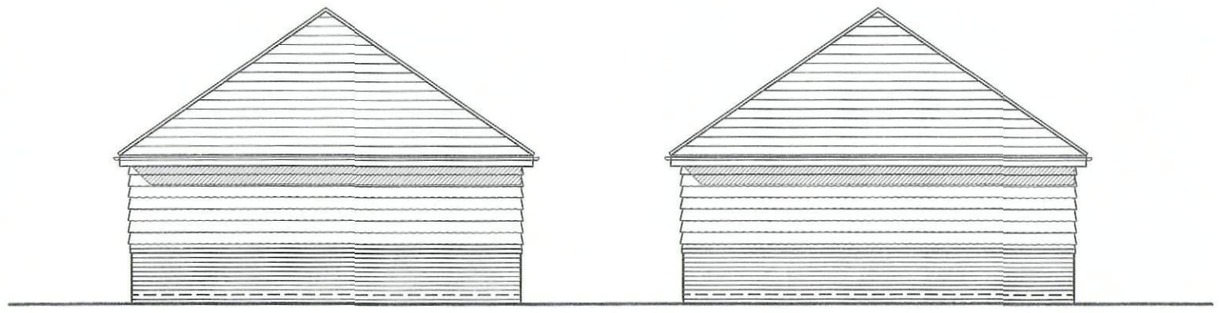

Rear Elevation

Side Elevation

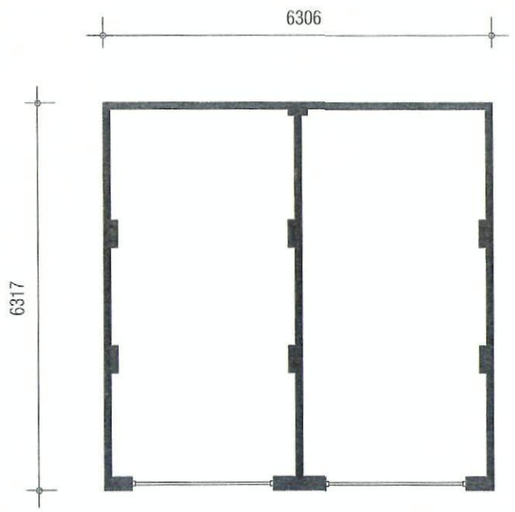

Floor Plan

Drawn by : RKDB Checked by : MAH

Date: AUGUST 2010

This drawing and the works depicted are the copyright of Simon Cooper Associates Ltd. and may not be reproduced or amended except by written permission. No liability will be accepted for amendments made by other persons.

Revisions

Rev	Date	Drawn	Checked

Project:

PURBROOK CARAVAN SALES SITE,
LONDON ROAD, WIDLEY

Drawing Title:

DOUBLE GARAGE
FLOOR PLAN & ELEVATIONS

Client:


BARRATT HOMES
built around you

SIMON COOPER

Simon Cooper Associates Limited
The Post House Kennel Lane Windlesham Surrey GU20 6AA
Telephone 01276 451018 Facsimile 01276 451164
info@simoncooper.net www.simoncooper.net


Drg No: 18-1690-GAR-003

Scale @ A3: 1:100 Rev:

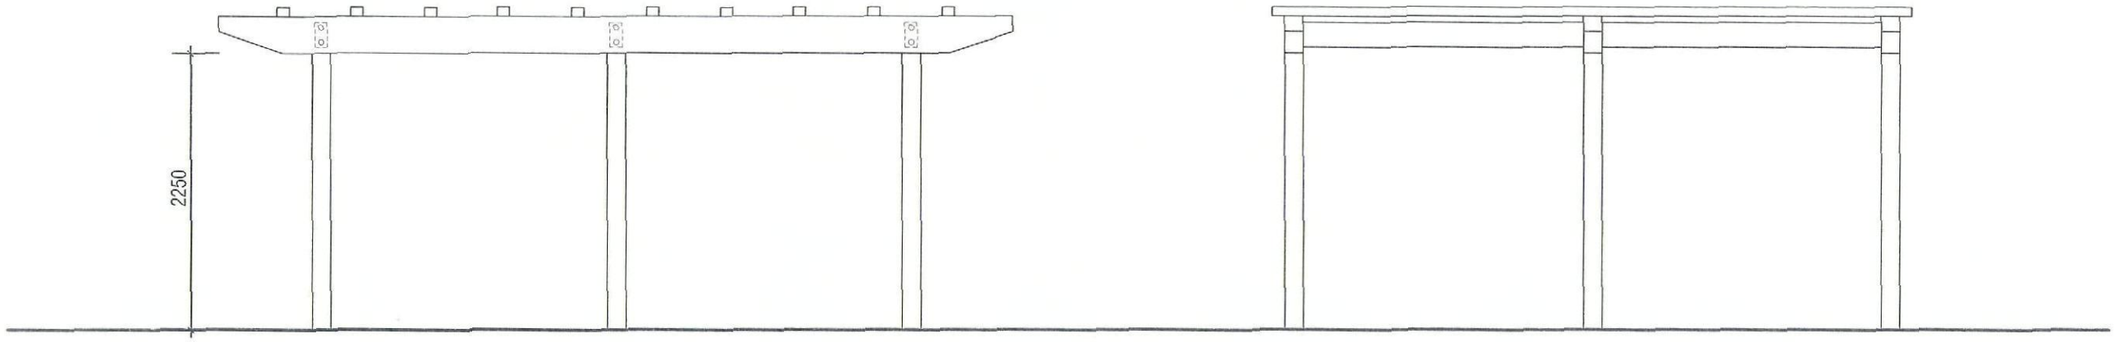

Front Elevation

Side Elevation

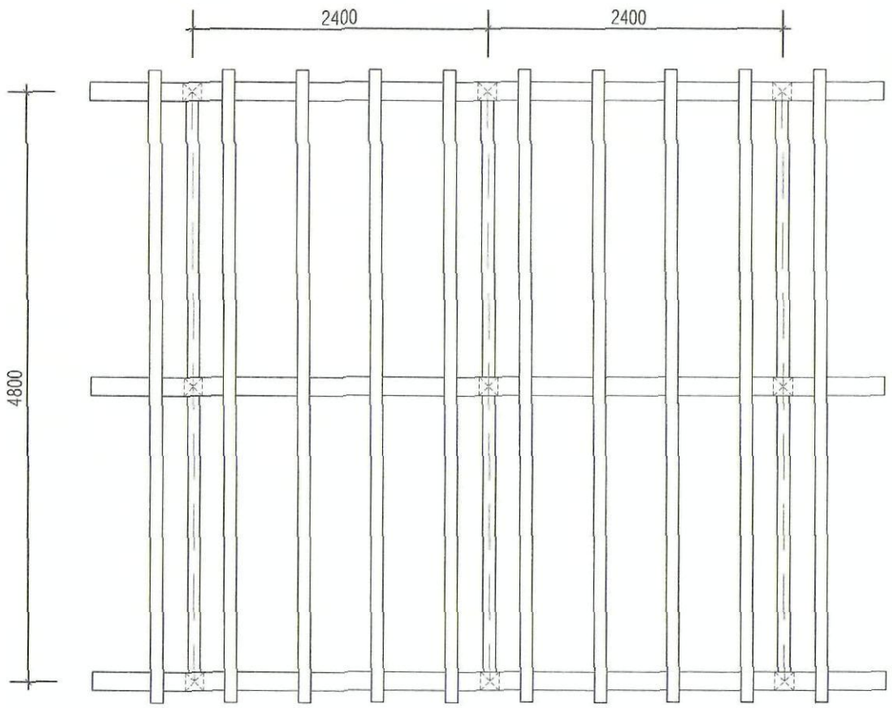

Plan

Drawn by : TDT Checked by : SJC

Date: FEBRUARY 2010

This drawing and the works depicted are the copyright of Simon Cooper Associates Ltd. and may not be reproduced or amended except by written permission. No liability will be accepted for amendments made by other persons.

Revisions

Rev	Date	Drawn	Checked
A	06.08.10	TDT	MAH

SIZE OF PERGOLA REDUCED



Scale 1:50

Project:

PURBROOK CARAVAN SALES SITE,
LONDON ROAD, WIDLEY

Drawing Title:

TYPICAL PERGOLA
DETAIL

Client:

BARRATT
HOMES

SIMON COOPER

Simon Cooper Associates Limited
The Post House Kennel Lane Windlesham Surrey GU20 6AA
Telephone 01276 451018 Facsimile 01276 451164
info@simoncooper.net www.simoncooper.net

Drg No: 18-1690-PER-01

Scale @ A3: 1:50 Rev: A