

RECEIVED
01 OCT 2010
HAVANT BOROUGH COUNCIL


PERMIT

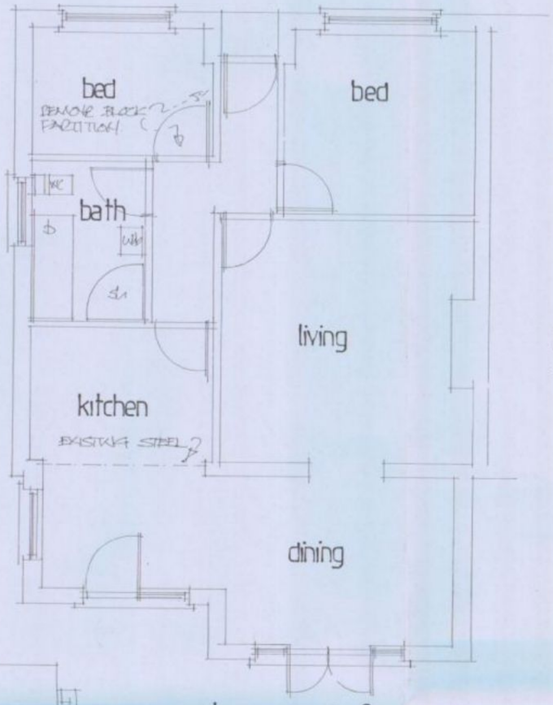

existing ground floor

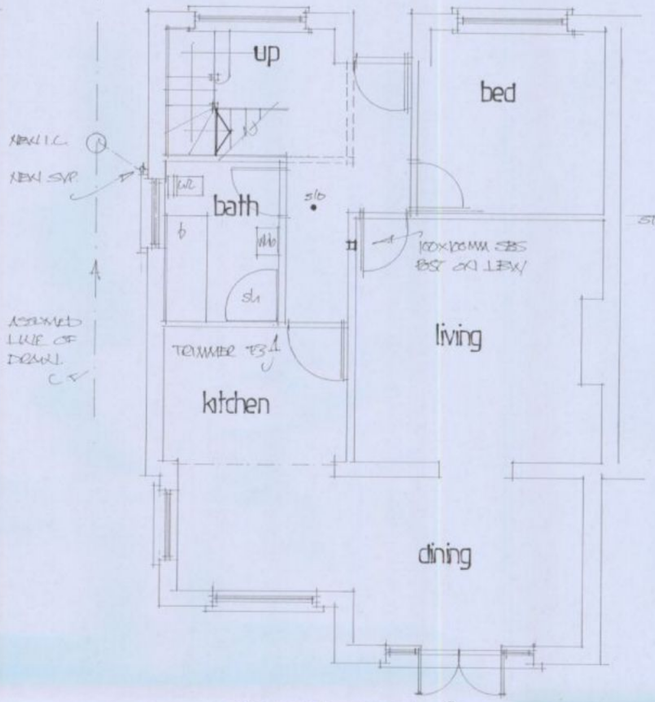


proposed ground floor

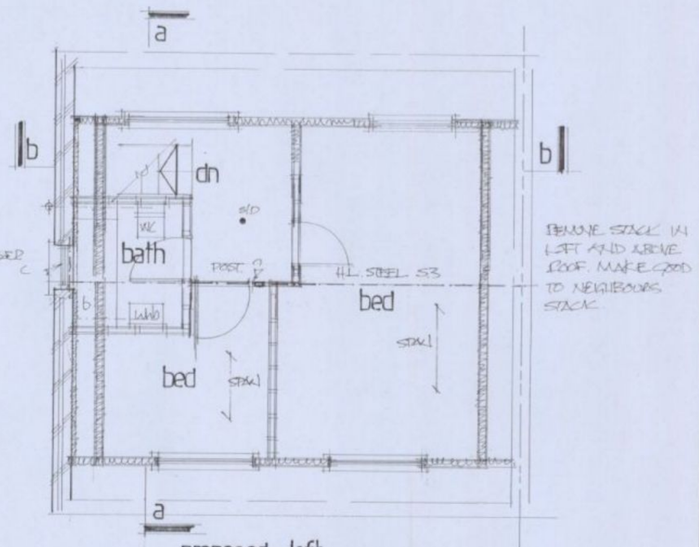


proposed loft




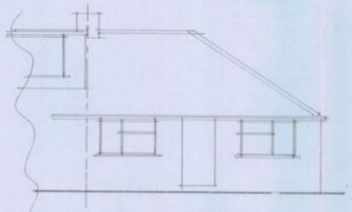


existing front

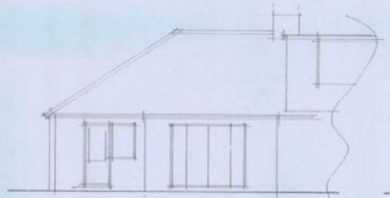


existing rear

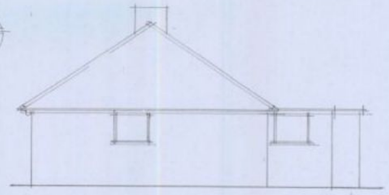


existing side

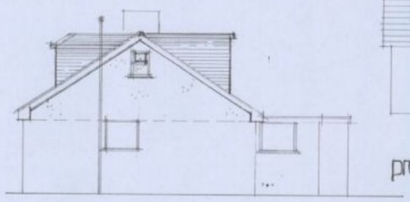


proposed side

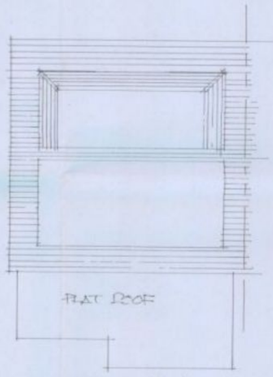

proposed roof plan

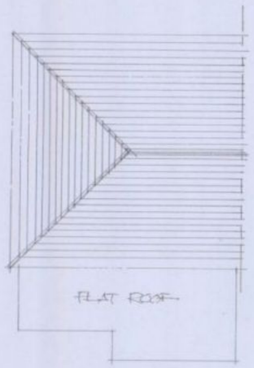


existing roof plan

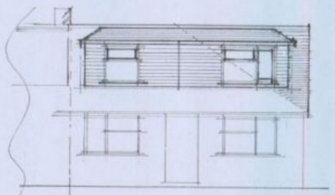


proposed front



proposed rear

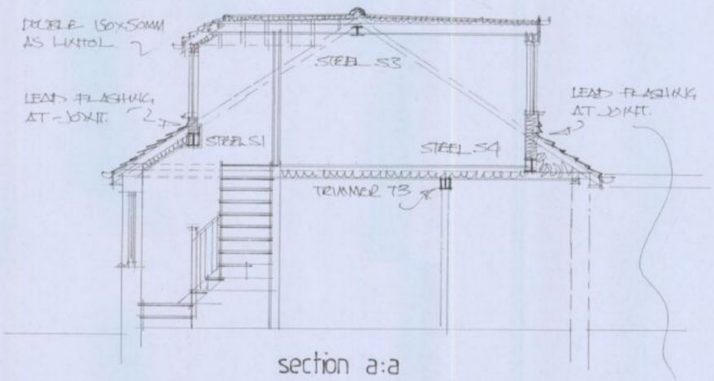


section a:a

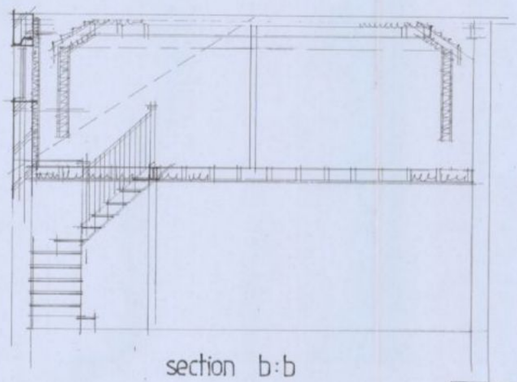

section b:b

HAVANT BOROUGH COUNCIL
01 OCT 2010
RECEIVED

Note:
All dimensions must be checked on site and not scaled from this drawing.
EXCEPT FOR LOCAL AUTHORITY PLANNING PURPOSES.

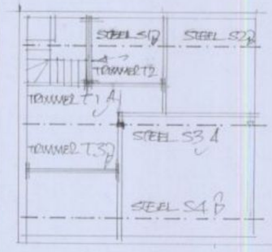

structural layout nts

A	SEP. 10	Design Amendments
	Date	Revision

© copyright

THORNS-YOUNG
ARCHITECTURAL

THORNS-YOUNG LTD.
232 London Road, North End, Portsmouth, PO2 9JQ
Tel: (023) 9267 2883 Fax: (023) 9266 5457

Client
MR. K. BENTLEY.

Job Title
45, SILVERDALE DRIVE
WATERLOOVILLE.
PO7 6DX

Drawing Title
PROPOSED LOFT CONVERSION WITH GABLE BUILD UP AND FRONT AND REAR DORMERS.

Scale 1:50 + 1:100

Date NOV. 2009 | Drawn by CWC

Drg. No. 2147:09:1 | Rev. A

MERCURY GRAPHICS 537451