
PETER J. WALKER MRICS
CHARTERED SURVEYOR
182 SEAFRONT, HAYLING ISLAND, HANTS
PO11 9 AN

TEL: 02392 467571

REFUSE

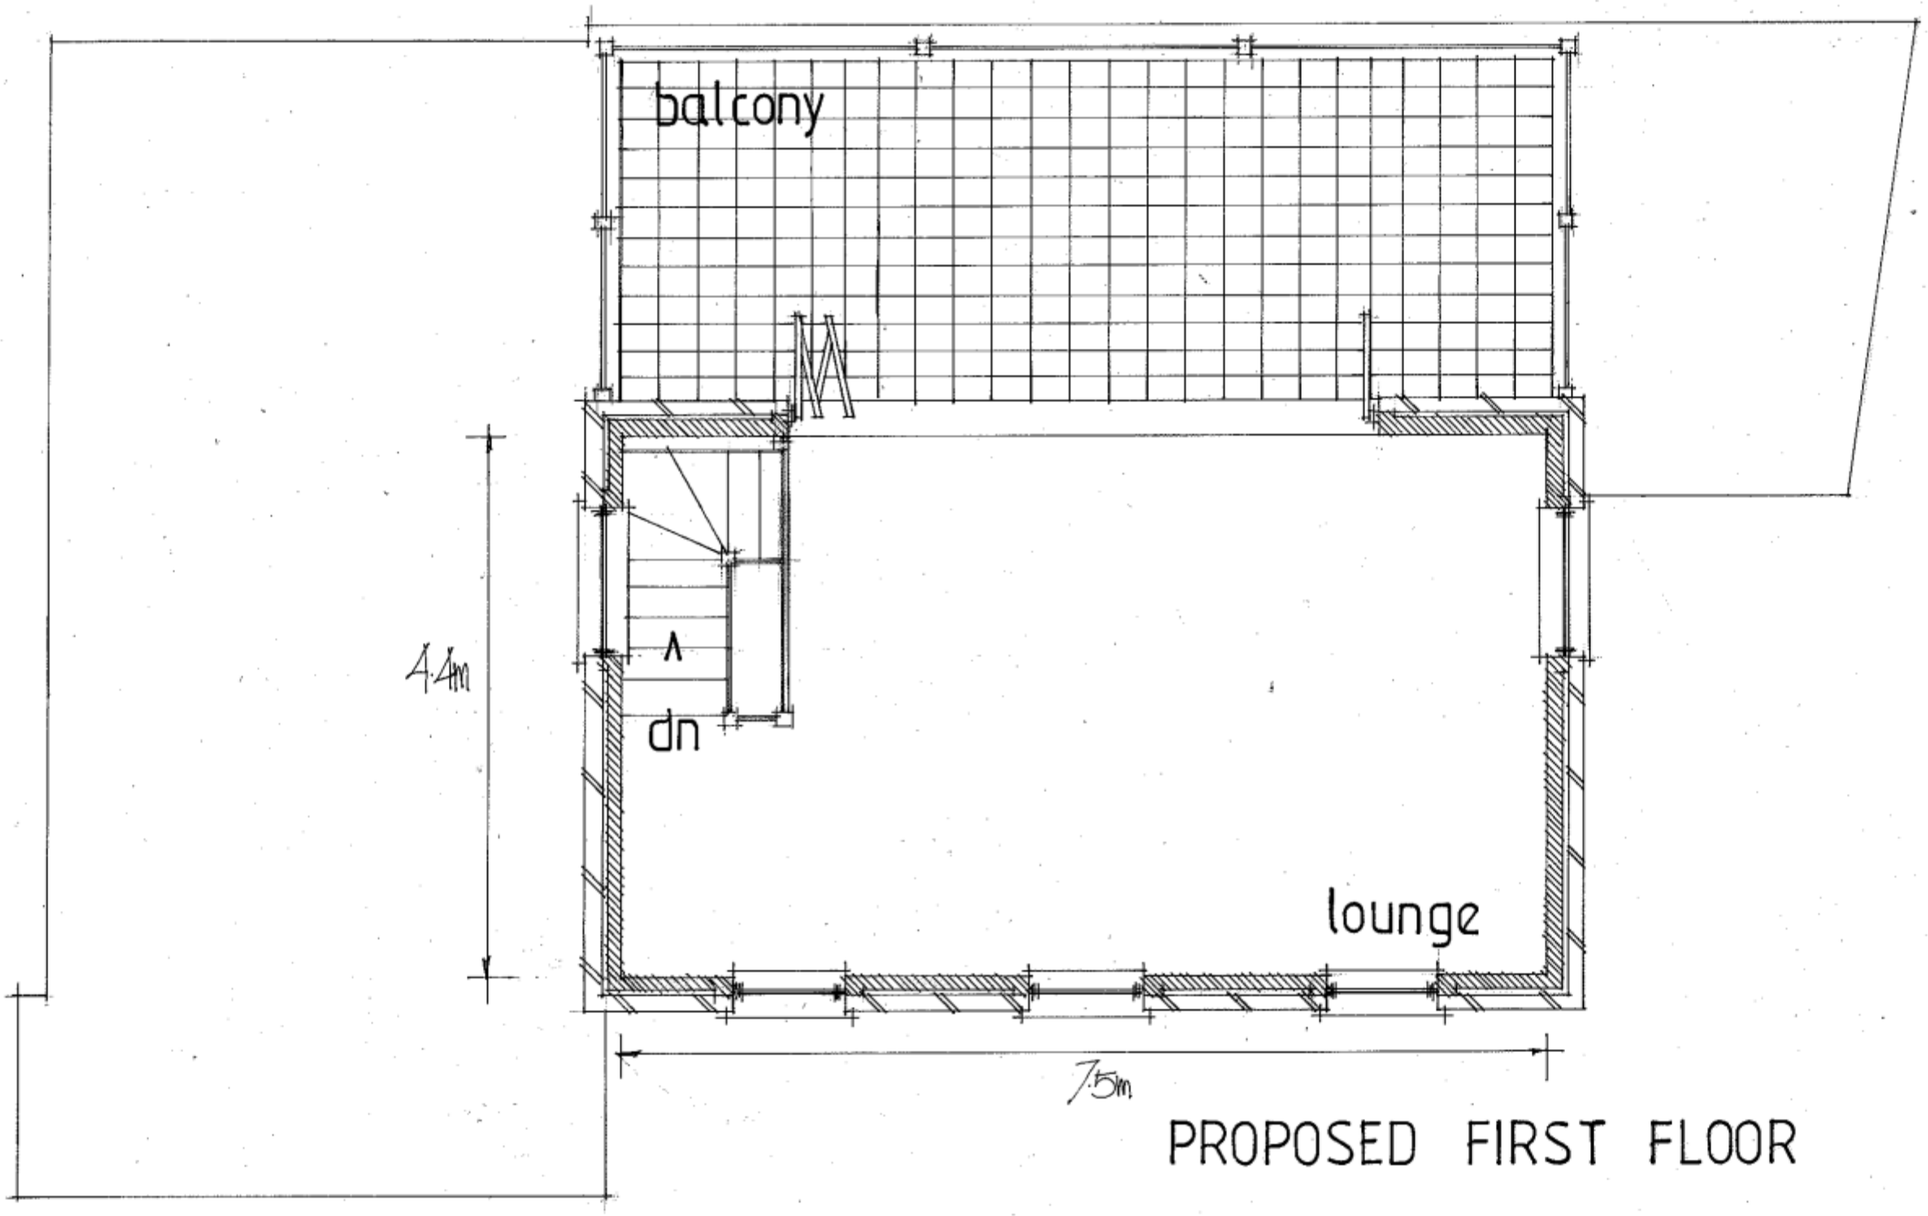

PROPOSED FIRST FLOOR

PROPOSED ALTERATION & ADDITIONS TO 44, BEMBRIDGE DR. HAYLING ISLAND, HANTS.

FOR MR S. VINE.

date may 2010
scale 1:50