REFUSE

PROPOSED SINGLE STOREY REAR ADDITION TO 5, PALMESTON ROAD, HAYLING ISLAND, HANTS.
FOR J. JONES.

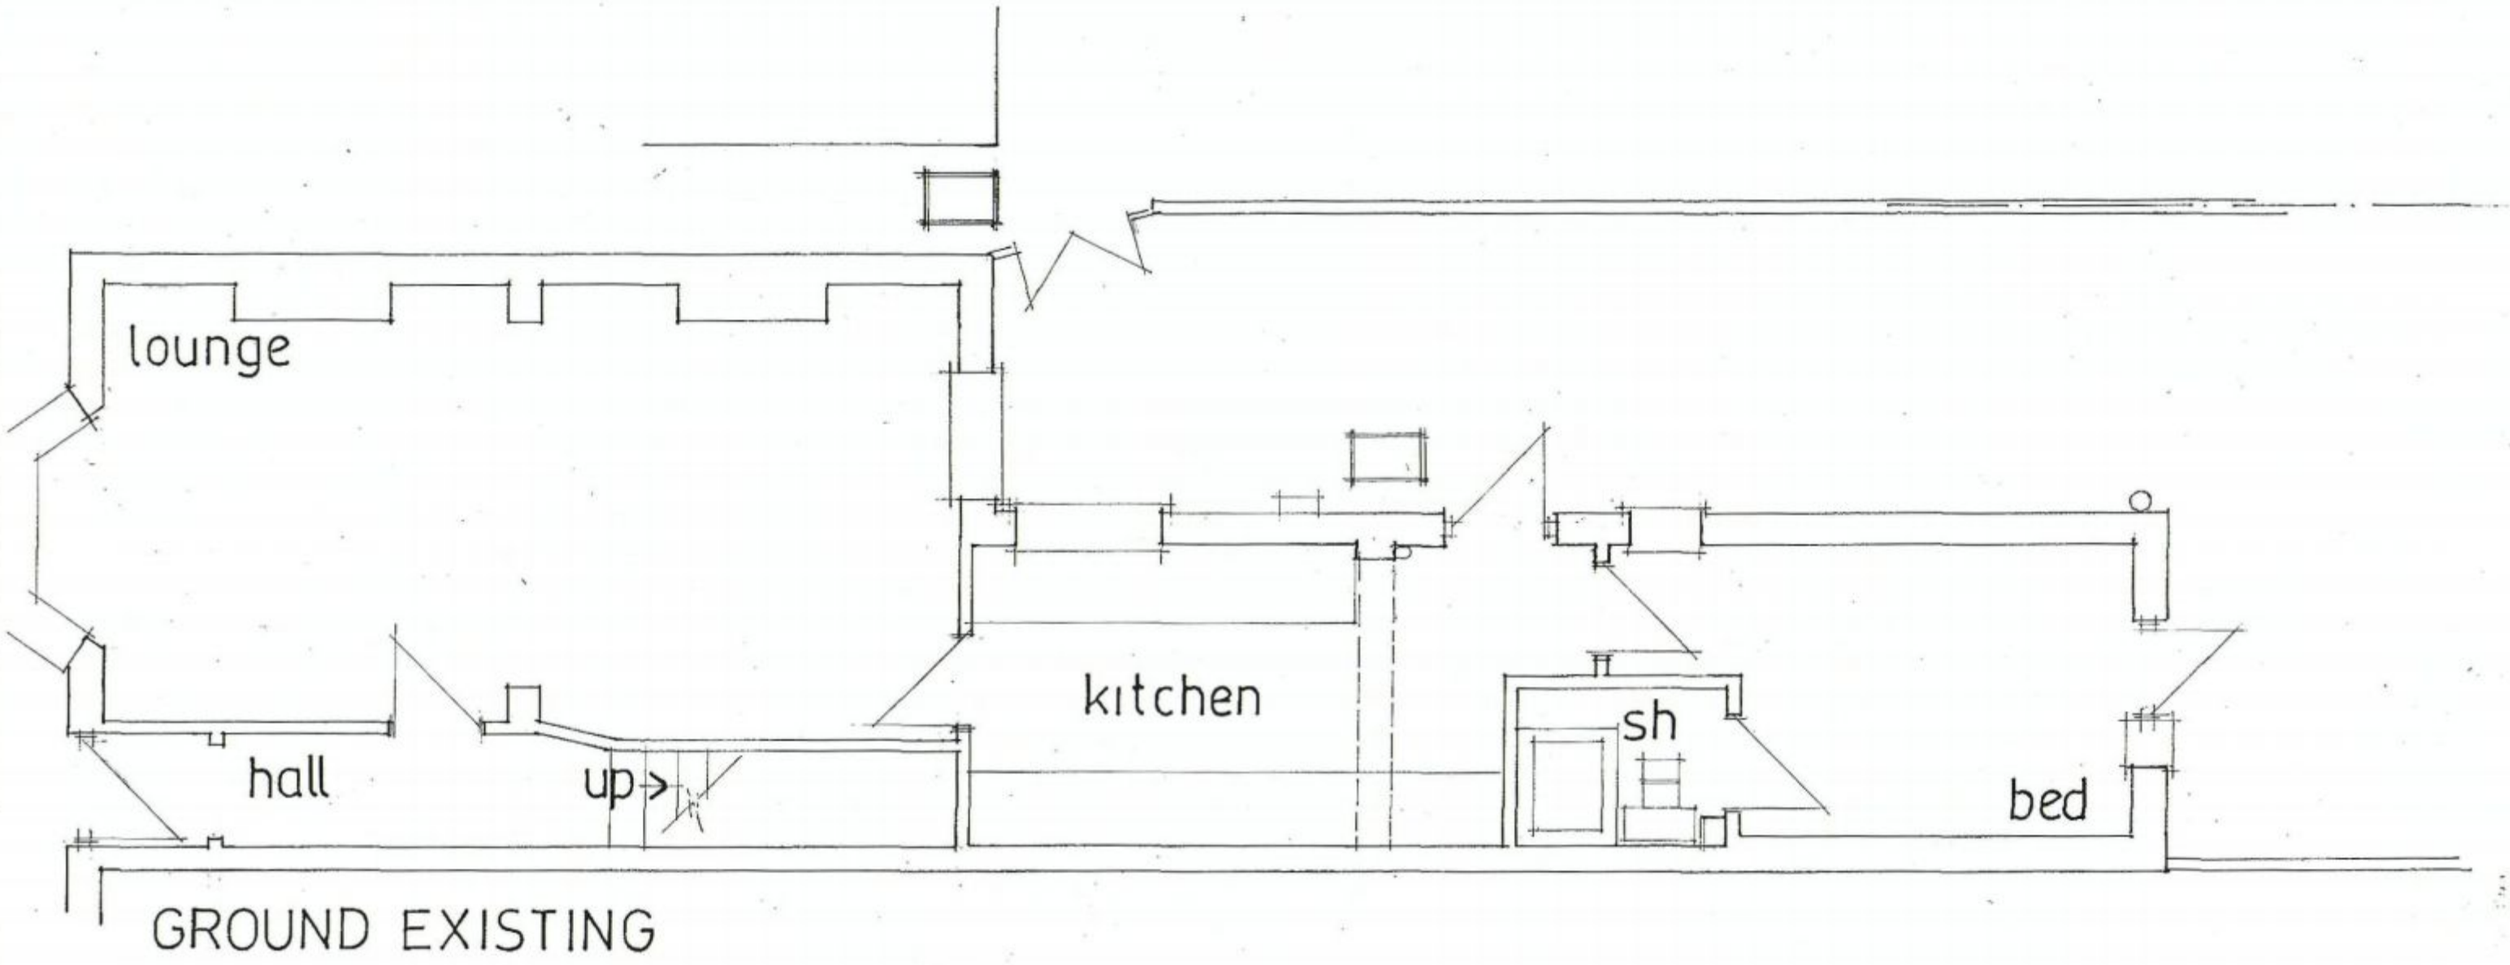

GROUND EXISTING

date sept 2010
scale 1·50

PETER J. WALKER MRICS
CHARTERED SURVEYOR
182 SEAFRONT, HAYLING ISLAND, HANTS
PO11 9 AN

TEL: 02392 467571