PERMIT

PETER J. WALKER MRICS
CHARTERED SURVEYOR
182 SEAFRONT, HAYLING ISLAND, HANTS
PO11 9 AN

TEL: 02392 467571

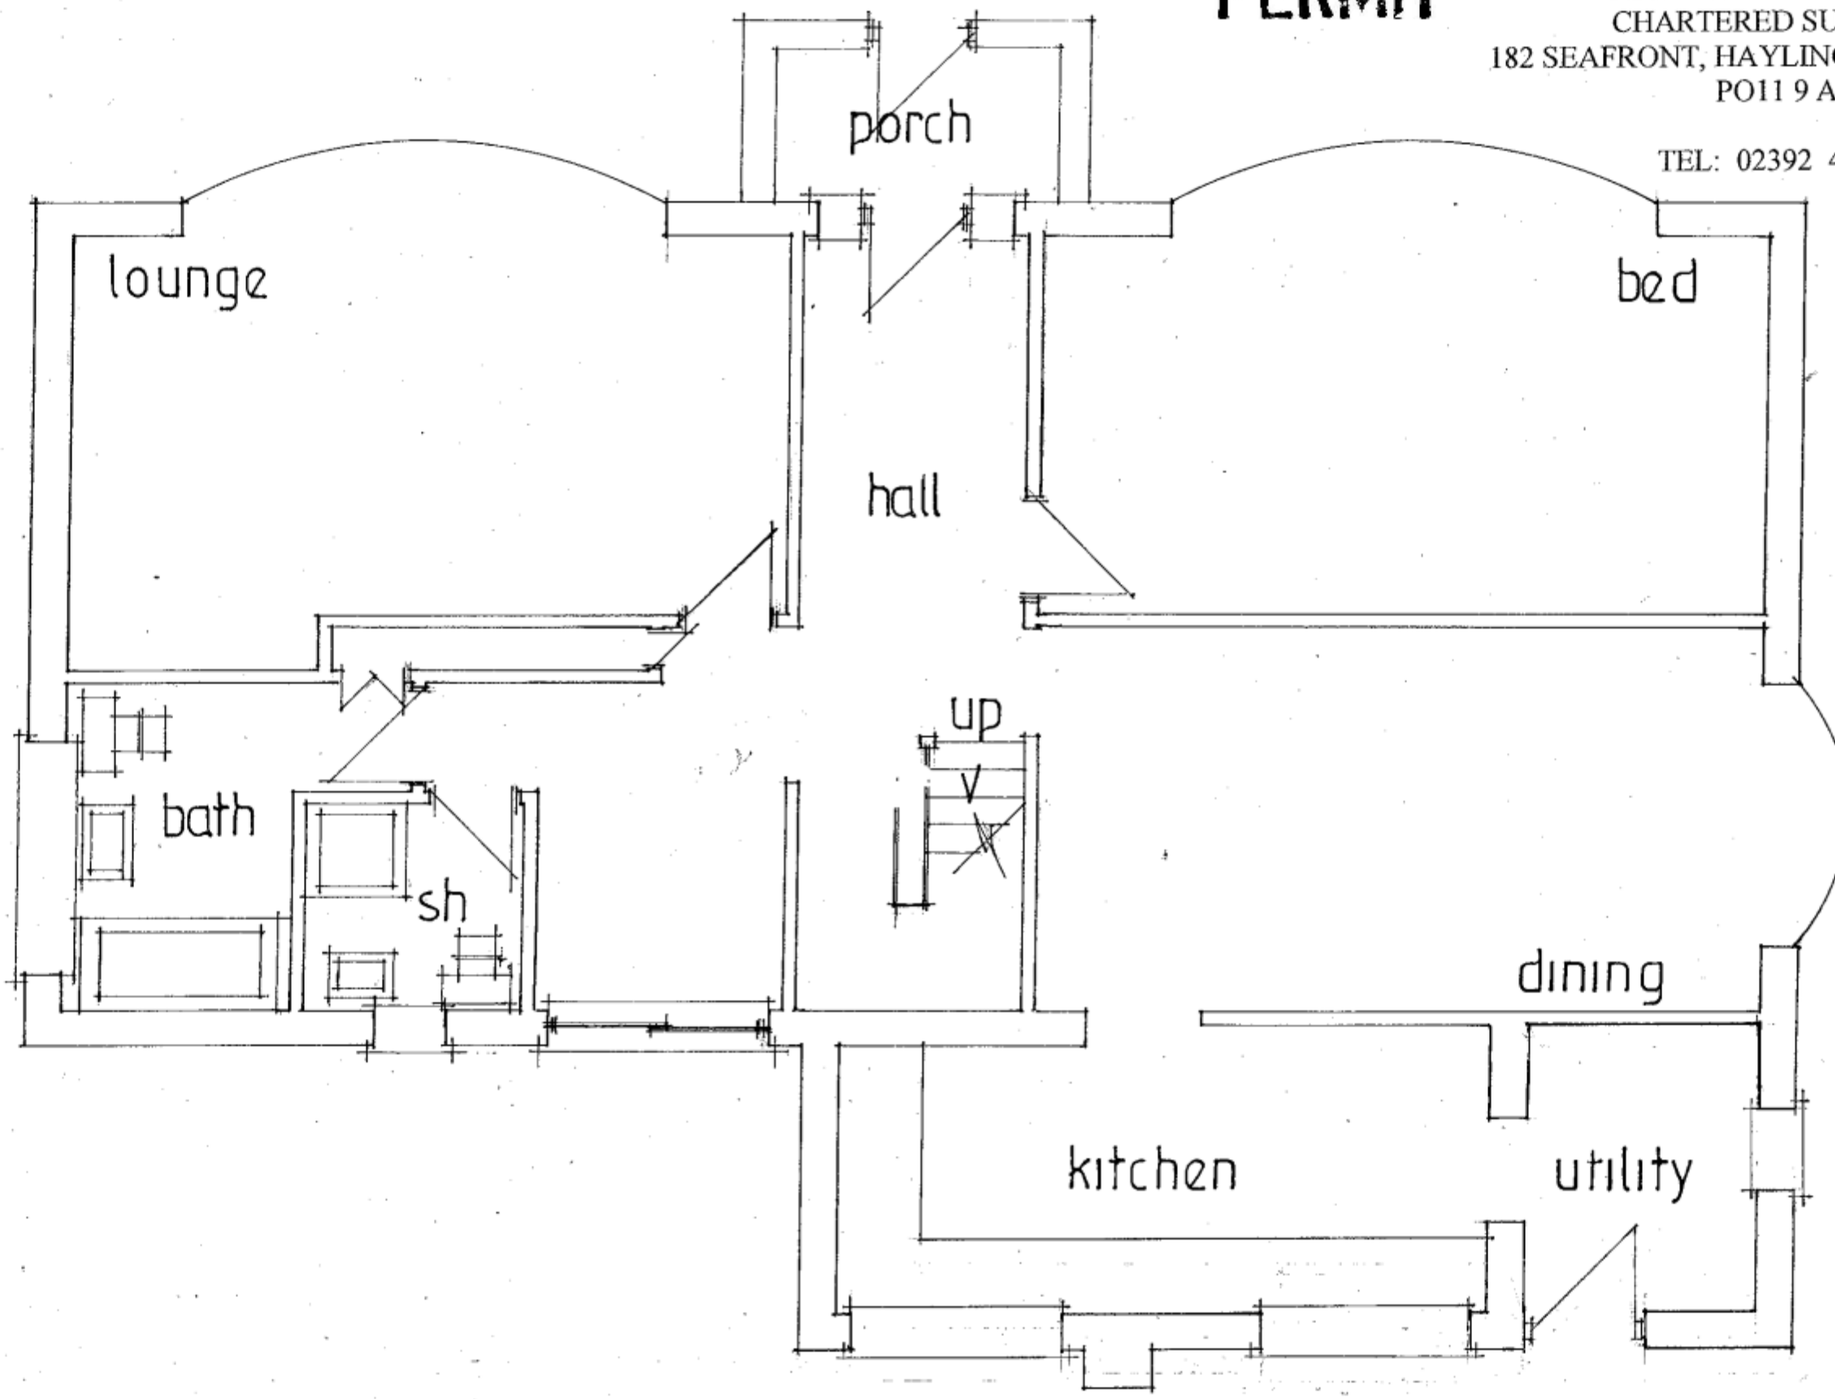


EXISTING LAYOUT
THE PINES COPSE LANE HAYLING ISLAND HANTS
FOR MR & MRS G. TAKHAR.

date june 10
scale 1:50