
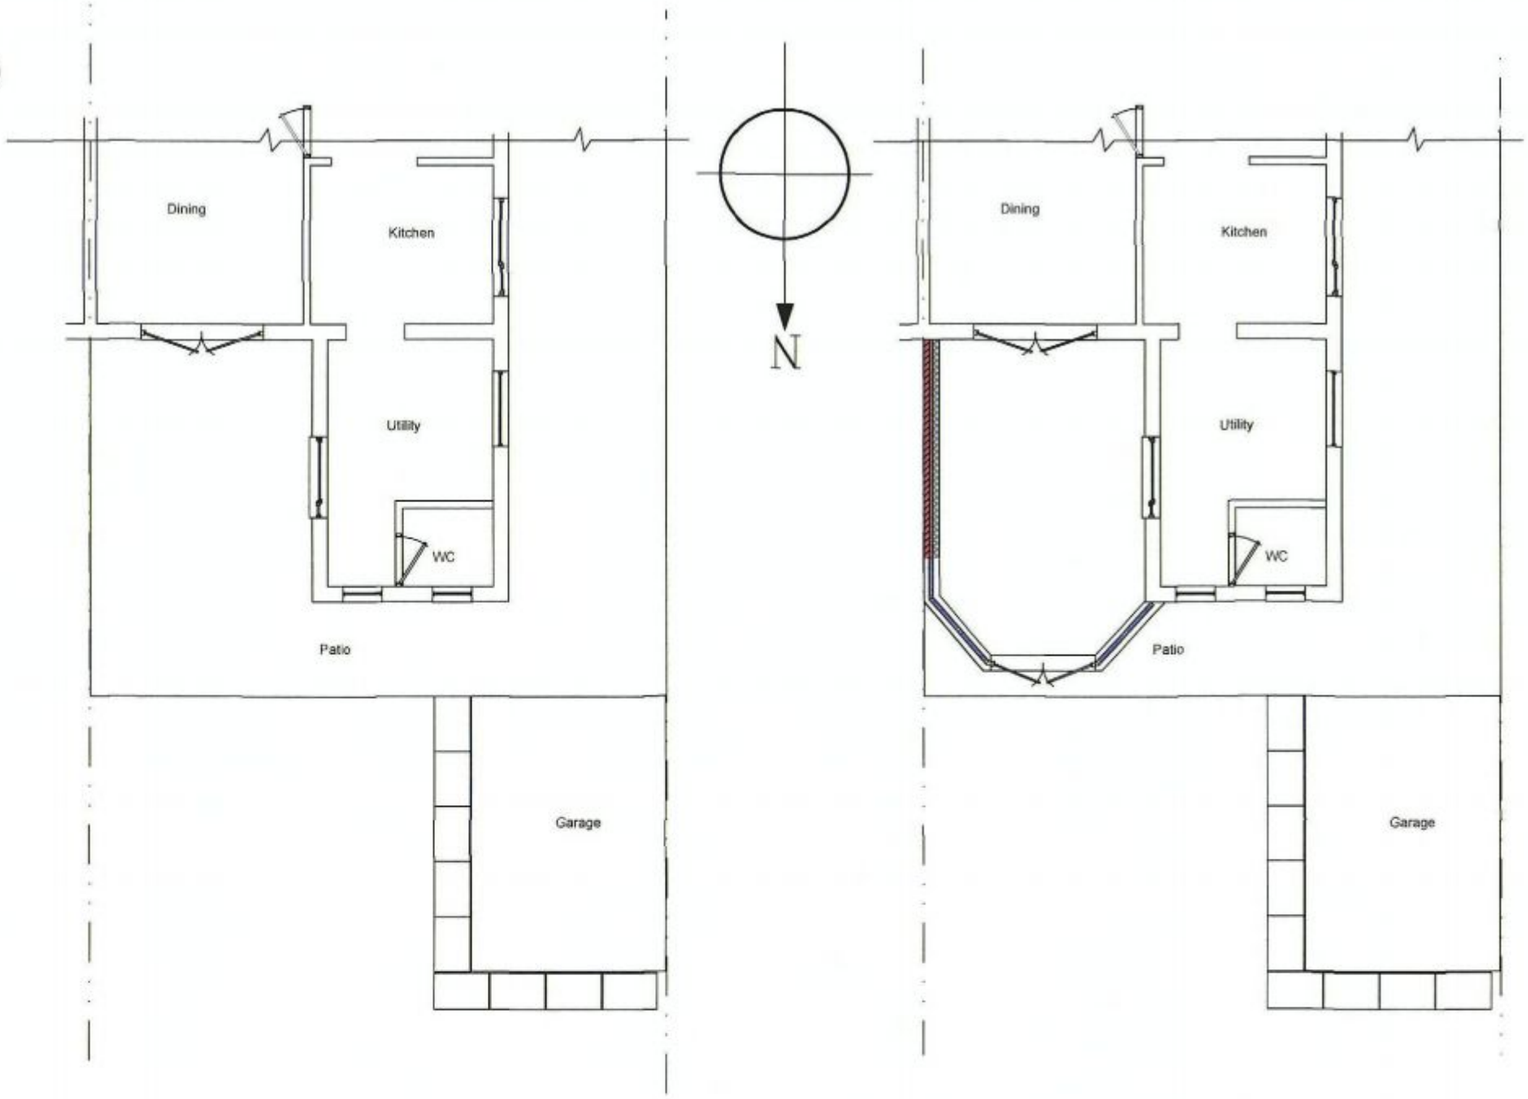


Ground Floor Plan - Existing

Ground Floor Plan - Proposed

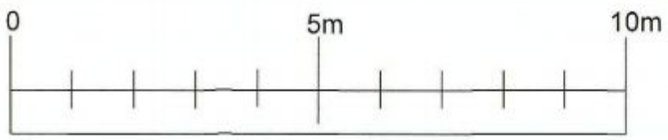

Notes

1 - Roof to be Polycarbonate multichambered sheets

2 - Windows double glazed with low emissivity glazing. All in accord with BR App Doc Part N. Trickle vents in compliance with App Doc BR Part F (+ Ammendments) 8,000mm2 to habitable rooms, 4,000mm2 to kitchen, bath & WC.

All areas under 800mm from FFL, all door glazing, all areas below 1500mm from FFL and within 300mm of doors to be glazed with safety glass.

3 - Roof - Aluminium & PVCu

4 - Roof & Window Frames - White finish

5 - Footings - All to be to LA Onsite approval.

6 - Floor - Insulated solid floor with screed finish.

7 - Any existing air-bricks ducted through new floor.

8 - All internal conservatory walls to be plaster finish.

9 - Approximate int.volume of conservatory - 45.03 cu.m.

10 - Approximate floor area of conservatory - 17.00 sq. m.

11 - Brickwork - Cavity wall constructed with 50mm cavity, filled with 50 mm insulation. Blockwork to be with Thermalite blocks or similar and approved. External faces to be in Faced brick to match existing brickwork.

B.O.H.
PERMIT

HAVANT BOROUGH COUNCIL
DEVELOPMENT CONTROL
01 JUN 2010
RECEIVED

Revisions:

Site:	Details
Mr & Mrs Z Worral 8 Morelands Road Purbrook Waterlooville PO7 5PT	Ground Floor Plans Existing & Proposed

Job No. / Drwg No.	Reference	Scale	Date
05/145twl 145/01	Worral Purbrook	1:100 @A3	May 2010

THIS PLAN IS TO BE USED SOLELY FOR THE PURPOSE OF PLANNING PERMISSION AND DOES NOT TAKE INTO ACCOUNT DRAINAGE FLUE OR VENTILATION OUTLETS. THE BUILDER SHOULD SATISFY HIMSELF FULLY REGARDING THESE ELEMENTS BEFORE COMMENCEMENT OF WORK. ALL DIMENSIONS ON SITE SUPERCEDE THOSE SHOWN ON THE PLANS.