10/68365/004


IMPORTANT

- ~~Do not scale from this drawing, use figured dimensions only. If in doubt~~ Douglas Briggs Partnership (01243 576611 or ~~architecture@douglasbriggspartnership.co.uk~~)
- All dimensions must be checked on site prior to commencement of works o fabrication.
- This drawing/document is to be read in conjunction with ot consultants/suppliers information and the Architects contract drawings o specifications etc.
- Any discrepancies between different pieces of information that have b supplied shall be notified immediately to Douglas Briggs Partnership.
- Any departure from dimensions provided by DBP and the locations, positi or dimensions given in Planning and Building Control approvals shall notified to Douglas Briggs Partnership prior to departure.
- This design and copyright remains the property of Douglas Bri Partnership LLP unless expressly released in writing by Douglas Bri partnership LLP.


originator

checked

RECEIVED
24 MAR 2010
HAVANT BOROUGH COUNCIL

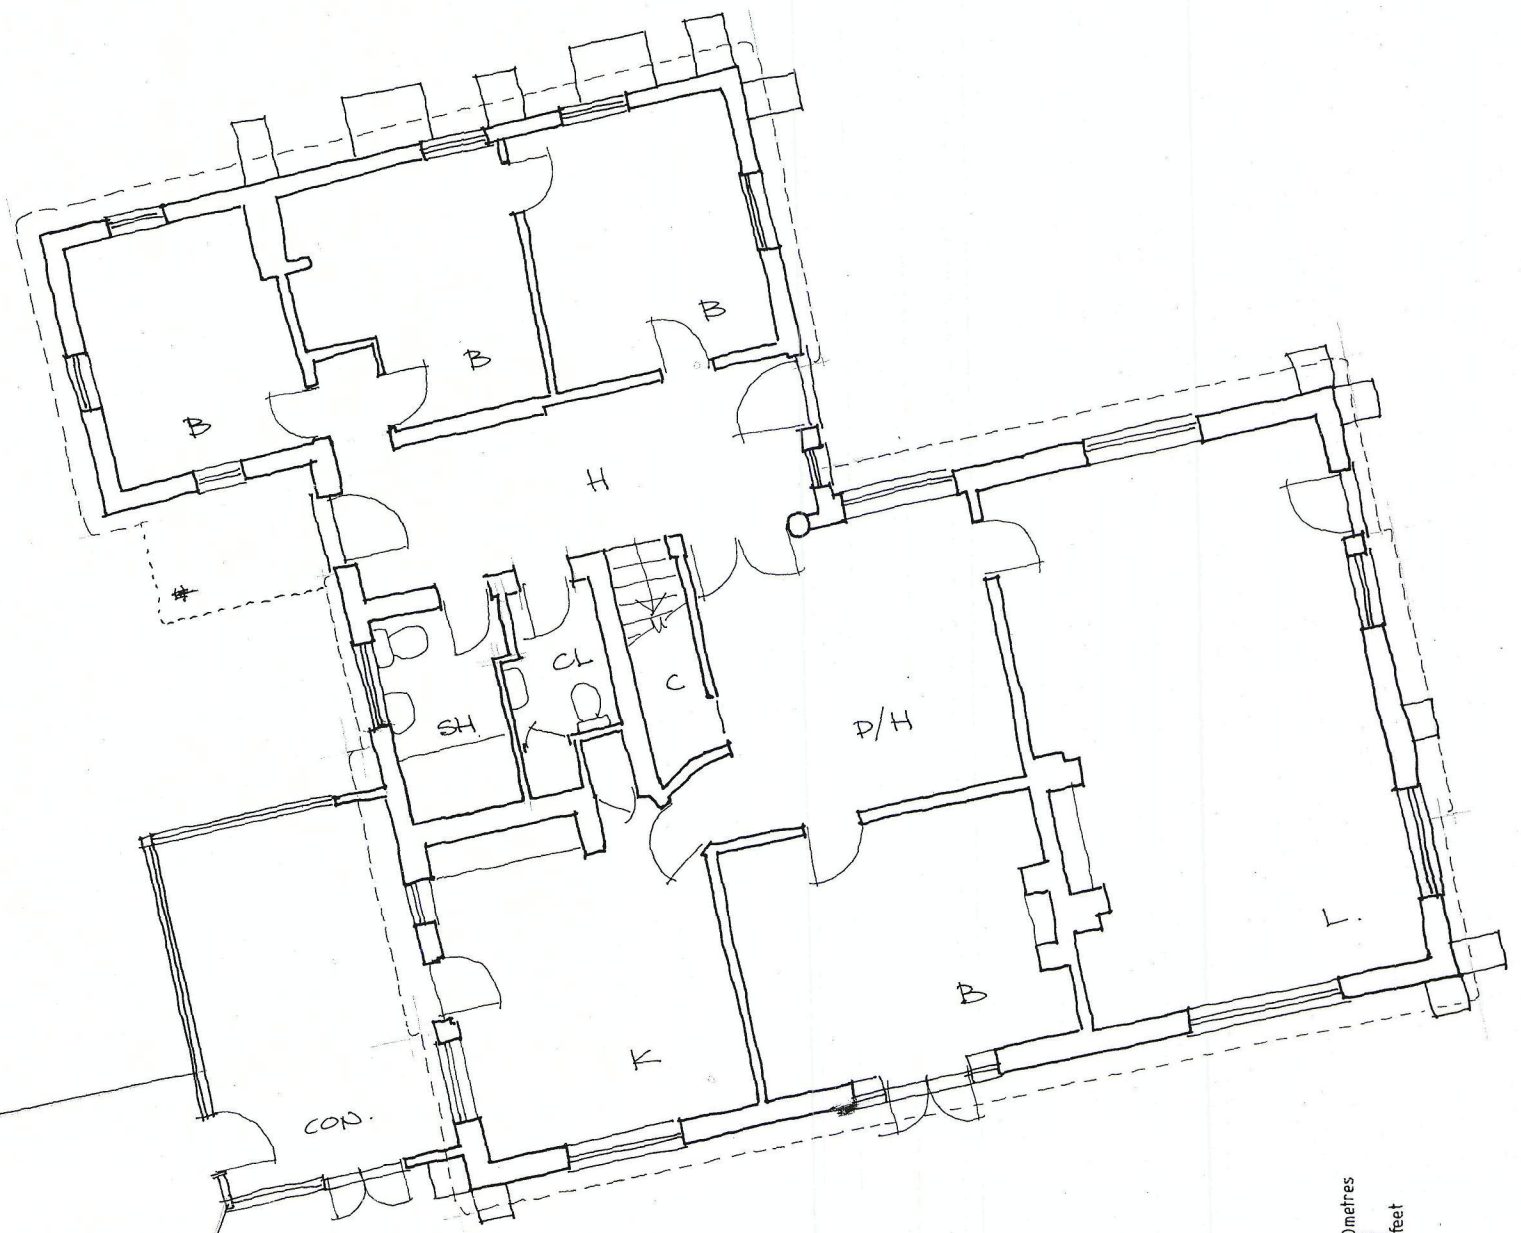

OUTBUILDING.
NOT SURVEYED
IN DETAIL.

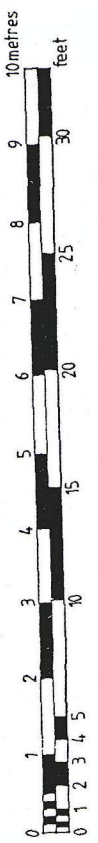

DOUGLAS BRIGGS
PARTNERSHIP

INTEGRATED
ARCHITECTURE
AND
TOWN PLANNING

Douglas Briggs Partnership
Flint Barns
Ham Farm
Bosham
West Sussex PO18 8EH
T 01243 576611 F 01243 574816

ALTERATIONS AND EXTENSIONS TO SALTERNS QUAY, HAYLING ISLAND

S.O.H.
PERMIT

EXISTING GROUND FLOOR PLAN
3609-02
1-100@A3