10/52448/014

Streetwise

Enabled by Ordnance Survey

AREA2 HA

SCALE 1:1250

CENTRECOORDINATES:471910, 102438

B.O.H. PERMIT

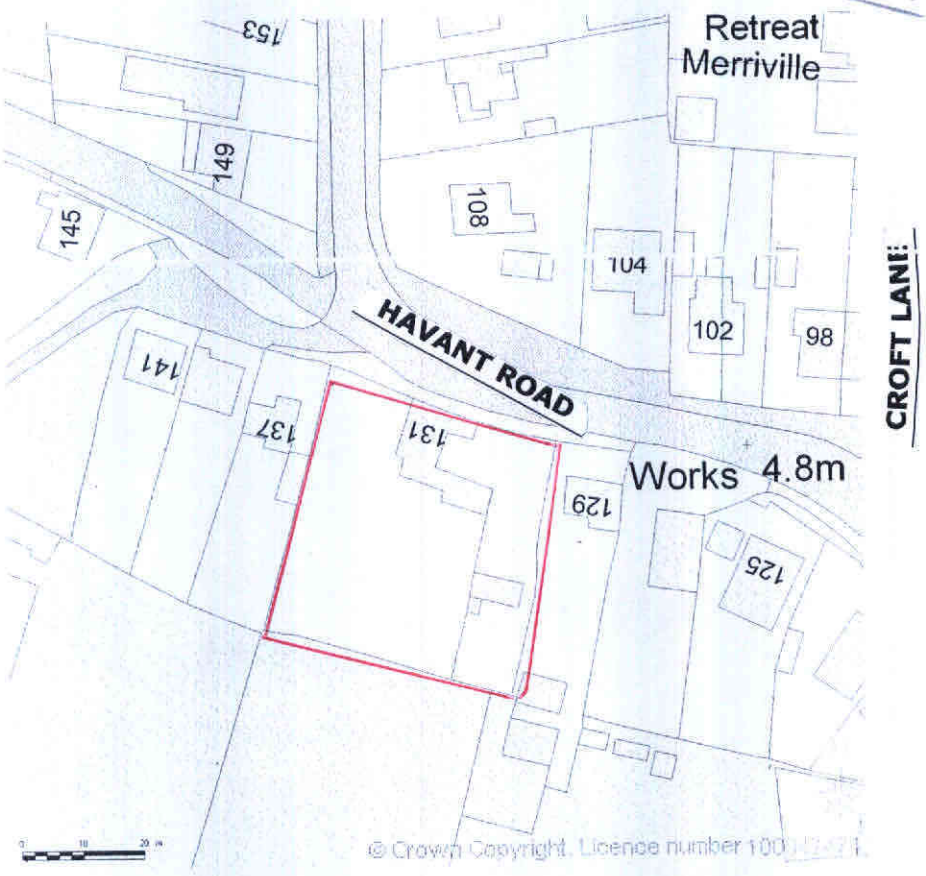

N

Supplied by Streetwise Maps Ltd
www.streetwise-maps.com
Licence No: 100047474

John Groom Chartered Architect
32A High Street, Emsworth, Hampshire PO10 7AW
T 01243 372560 M 07780 997563
johngroom@freeuk.com
www.johngroomarchitect.co.uk

JOB: Proposed new garages:
LOCATION: 131 Havant Road, Hayling Island
DRG TITLE: Location plan
SCALE: 1:1250 DRAWN:
DRG NO:07/204/3 DATE: 10/01/2008

HAVANT BOROUGH COUNCIL
26 FEB 2010
RECEIVED