PERMIT

SHEET NO. 01 of 01

proposed elevations

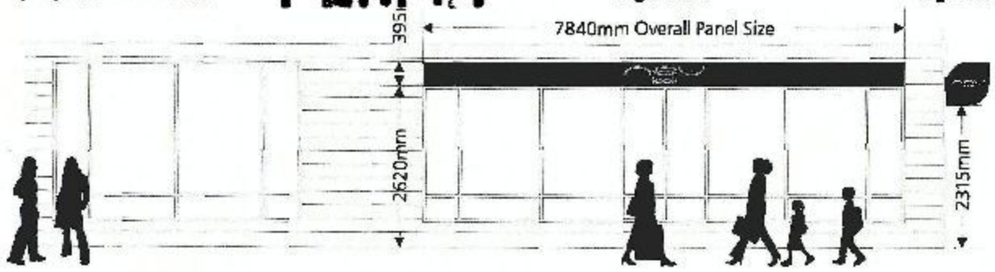

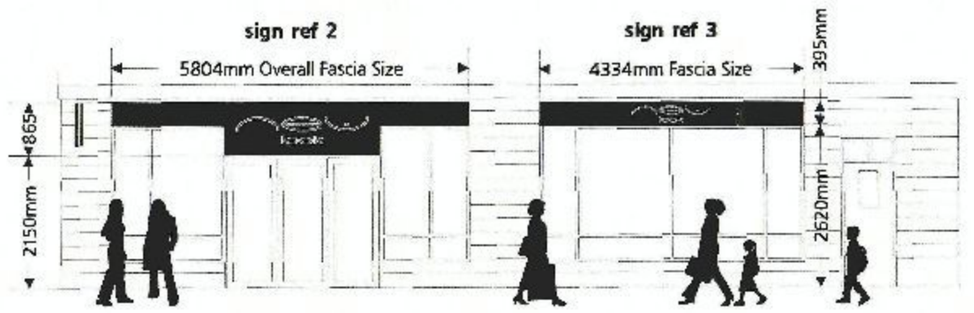

proposed new signage

HAVANT BOROUGH COUNCIL
22 SEP 2010
RECEIVED

sign ref 1
1no. non-illuminated fasica sign - oa size 7840 x 395mm, all as construction attached

sign ref 2
1no. non-illuminated fasica sign - oa size approx. 5804 x 865mm, all as construction attached:

sign ref 3
1no. non-illuminated fasica sign - oa size 4334 x 395mm, all as construction attached:

sign ref 4
1no. non-illuminated projecting sign - oa size 700 x 700mm.

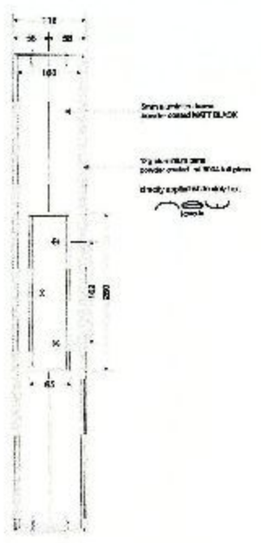

sign ref 4

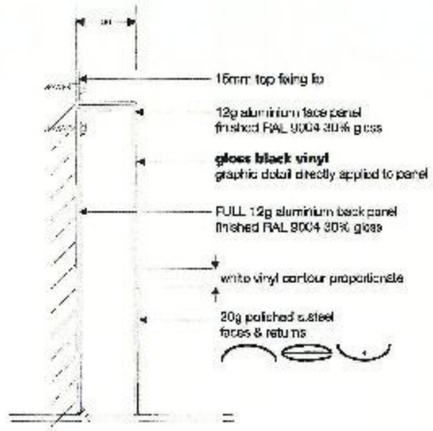

sign ref 1, 2 & 3

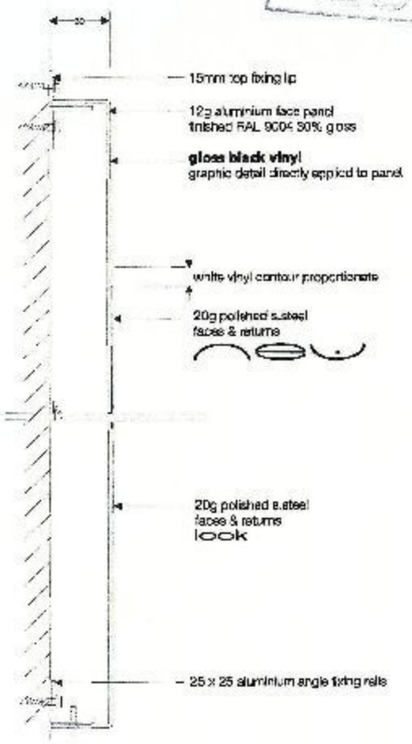

existing elevations

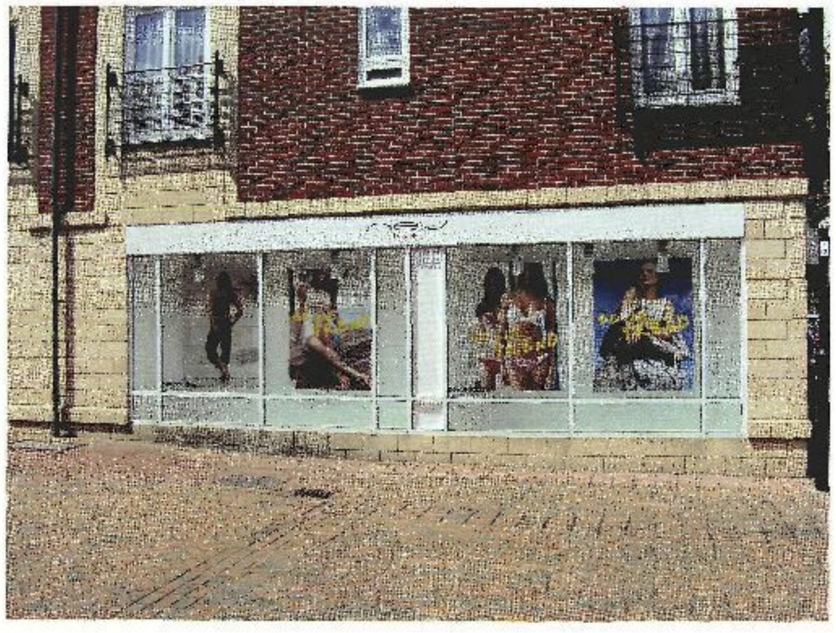



Client: New Look
9 West Street
Havant
Hampshire
PO9 1EN

Design No: SD5920.10 r2
Date: 02 aug 2010
Revision: 02 (20.09.2010)
Add dimension
for planning app.
T. Richardson.

phase 6 store no. 1739

Drawn By: G. Thomas

Scale: 1:100

Escott Signs Limited
37B Princessway, T. V. T. E
Gateshead, NE11 0TU
Tel. 0191 487 1010
Fax 0191 491 0362
visit us at:
www.escottsigns.com

This drawing is the sole copyright of Escott Signs Limited and must not be reproduced in part or in full without prior written permission.