

REFUSE


Site:
Mr Unsworth
162 Seafront
Hayling Island
PO11 9HP

Details:
Construction of a
Conservatory and
Balcony


Scale:
1:50 (@ A3)

Date:
June 2010


Drawing 4 of 6:
Details of Conservatory
and Balcony

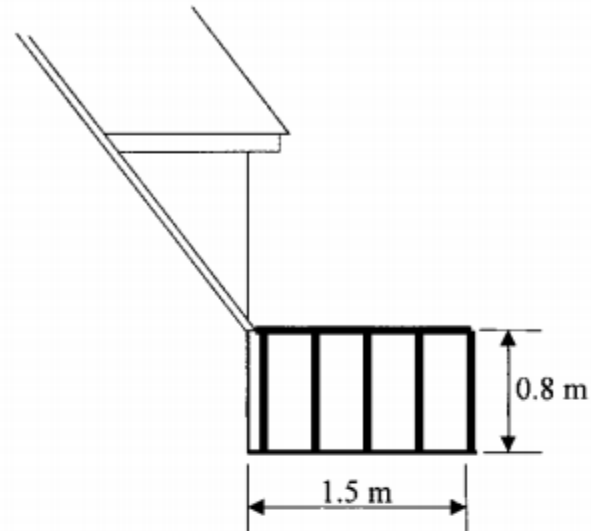


Balcony West Elevation

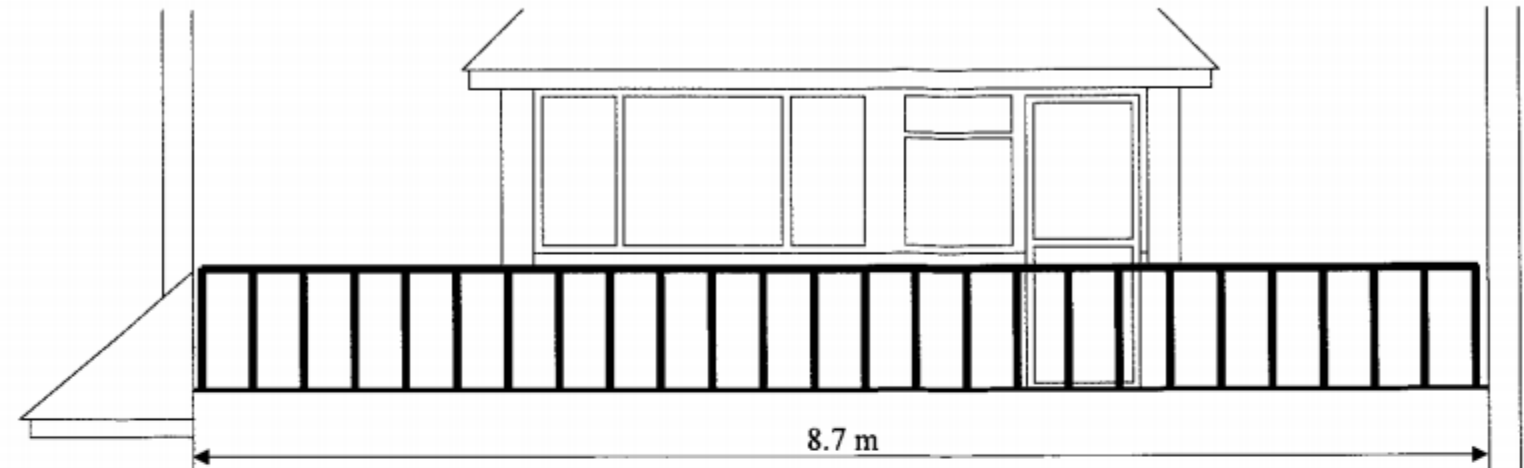

Balcony South Elevation

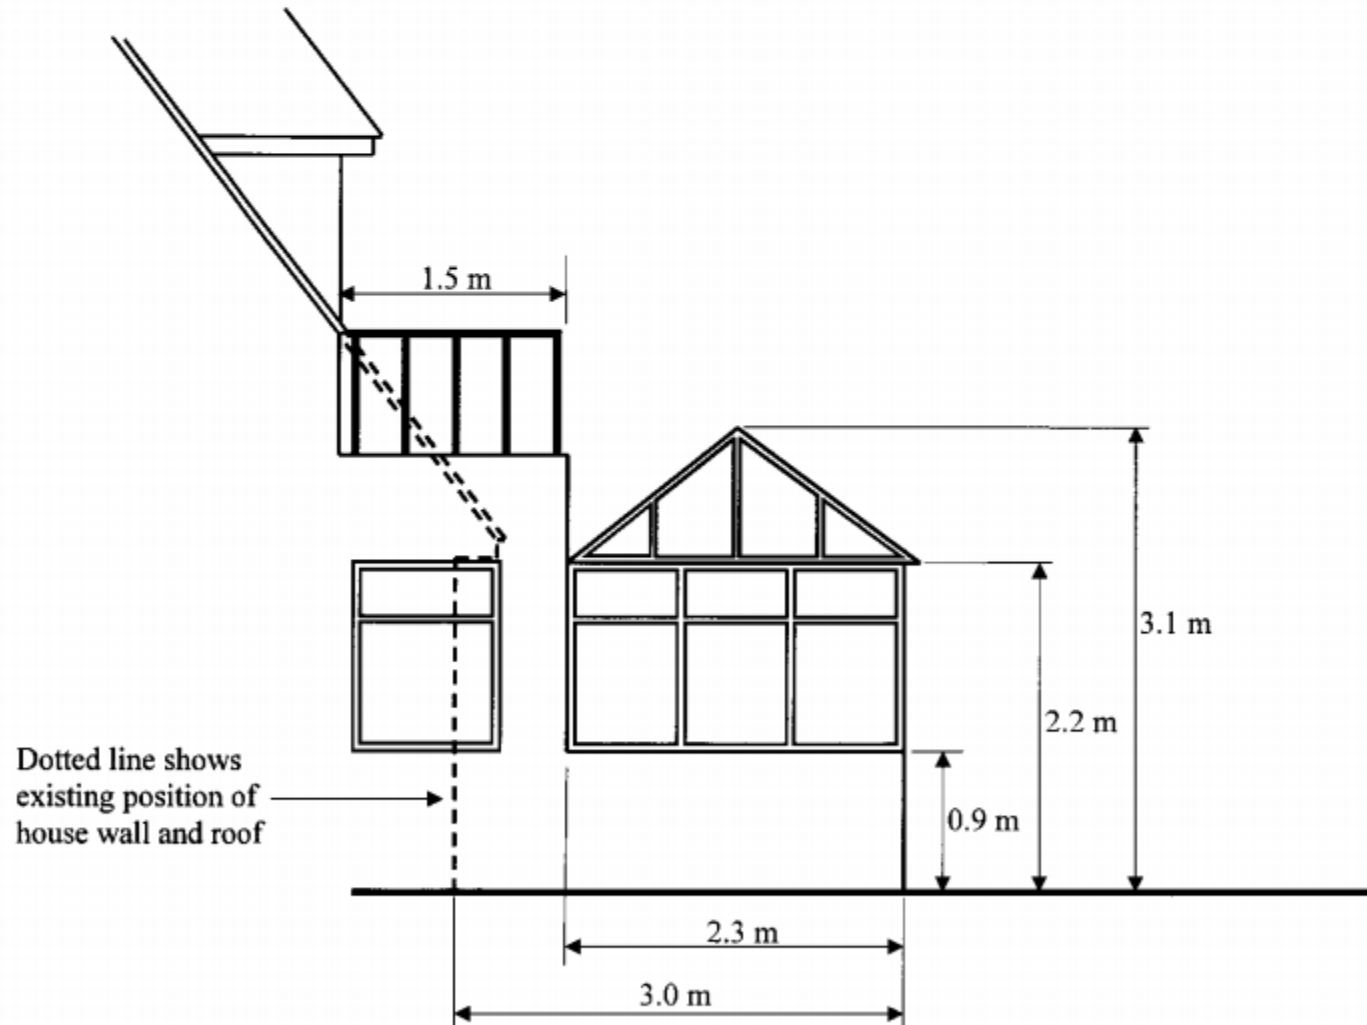

Conservatory West Elevation

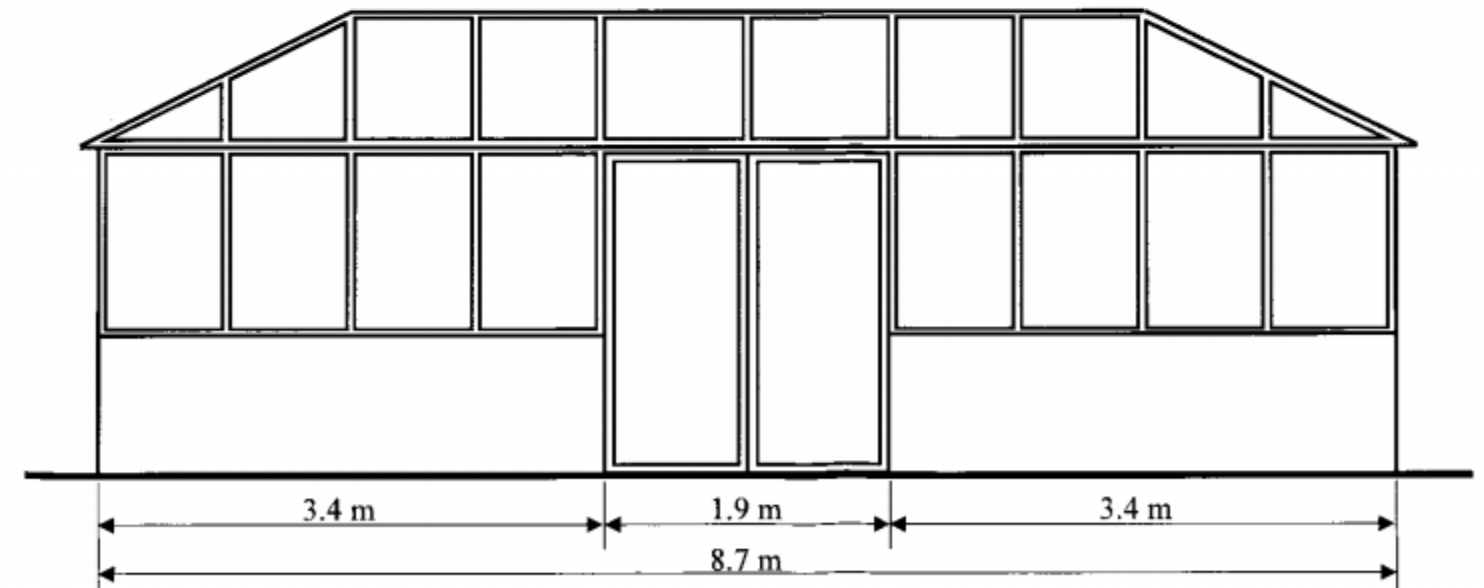

Conservatory South Elevation