



PERMITTED

APP/10/0207

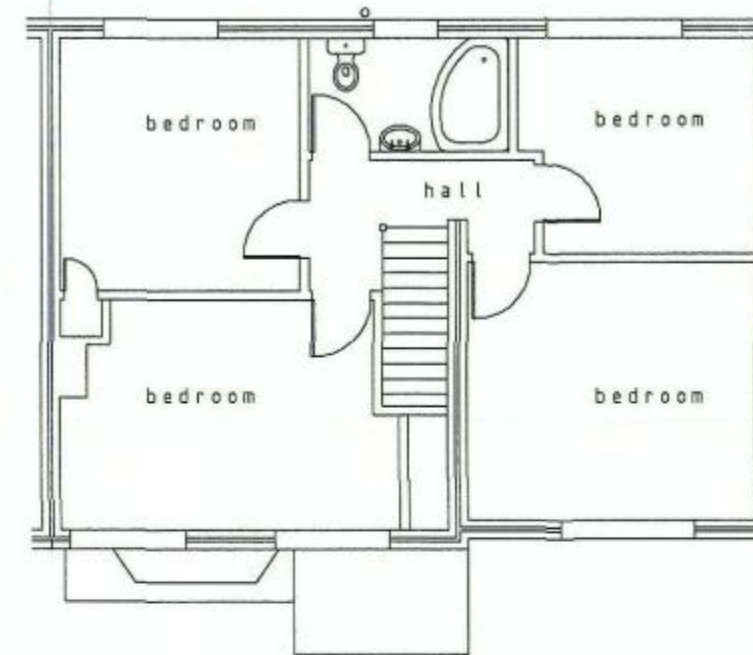


B.O.H.
PERMIT

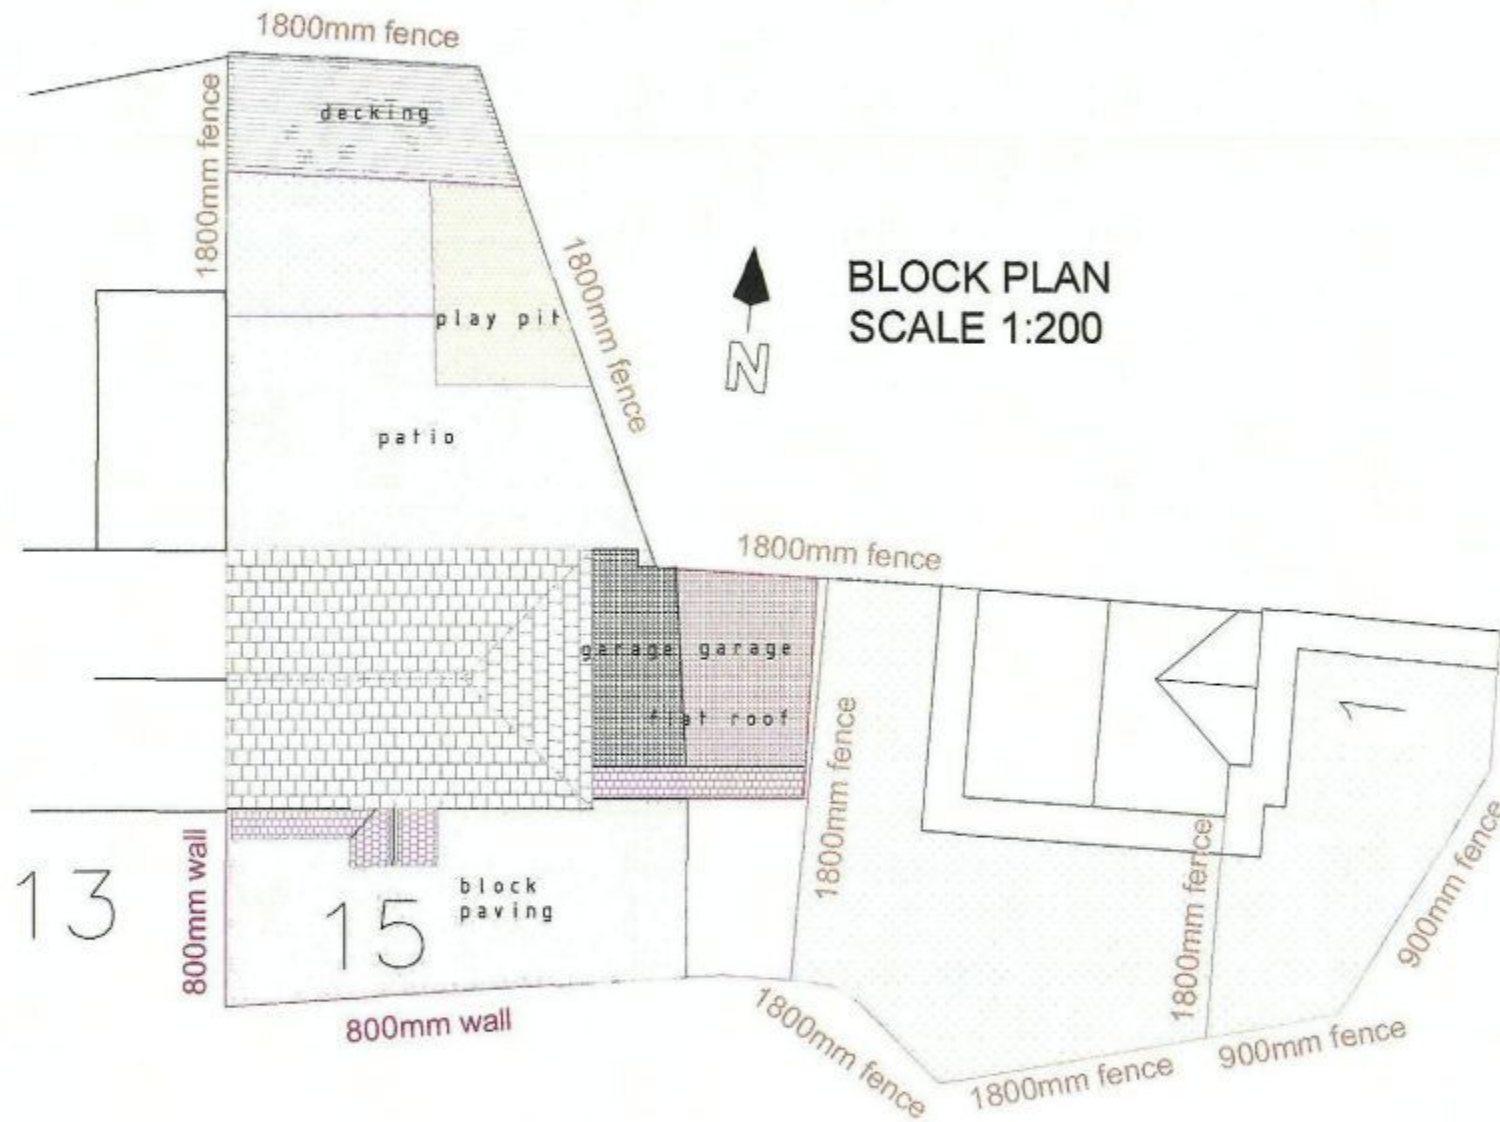

FIRST FLOOR LAYOUT

SCALE 1:100

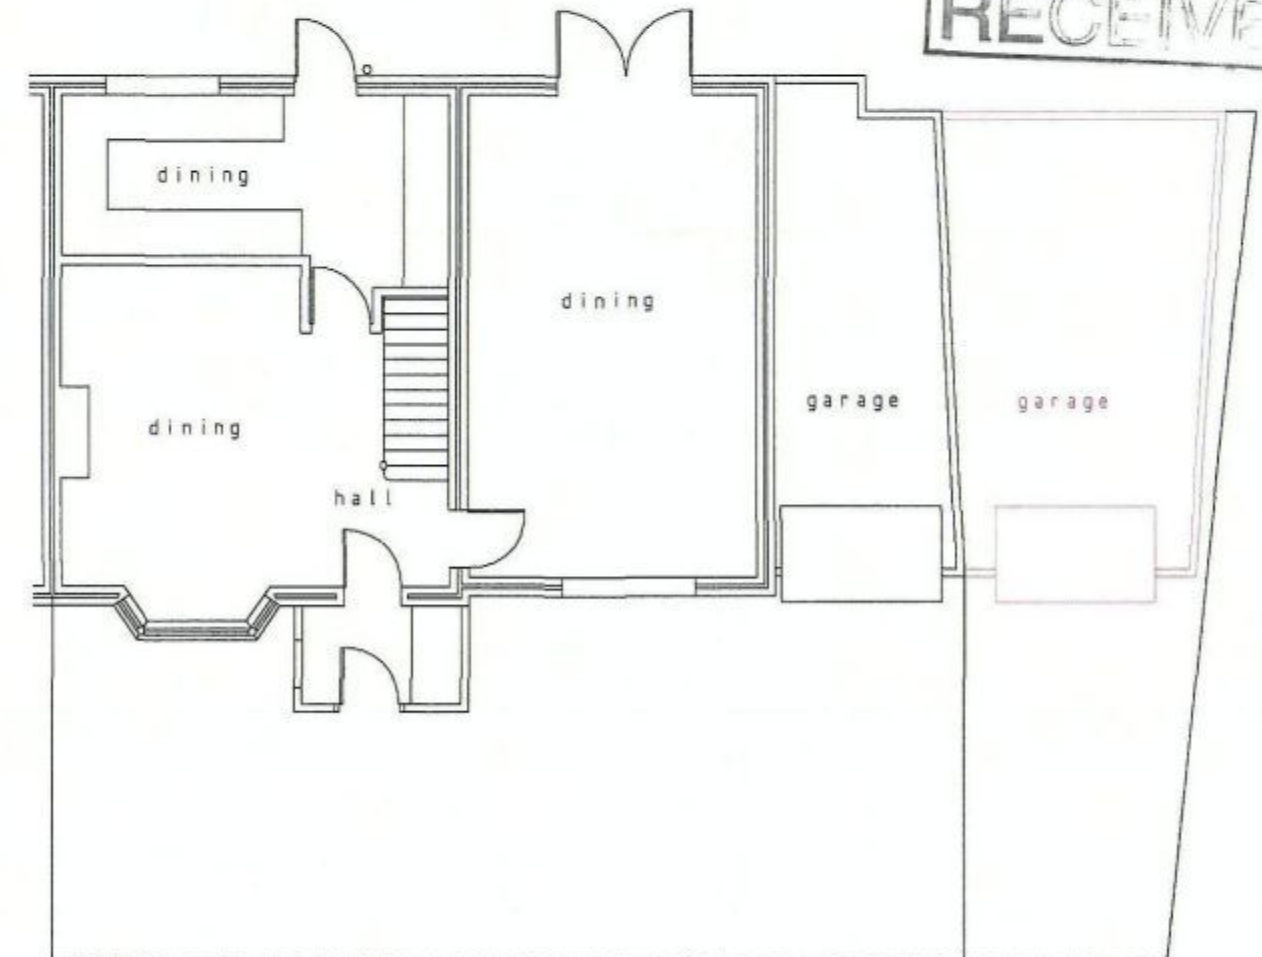

GROUND FLOOR LAYOUT

HAVANT BOROUGH
COUNCIL
28 MAY 2010
RECEIVED