
LOCATION PLAN 1:1250



SITE PLAN 1:500

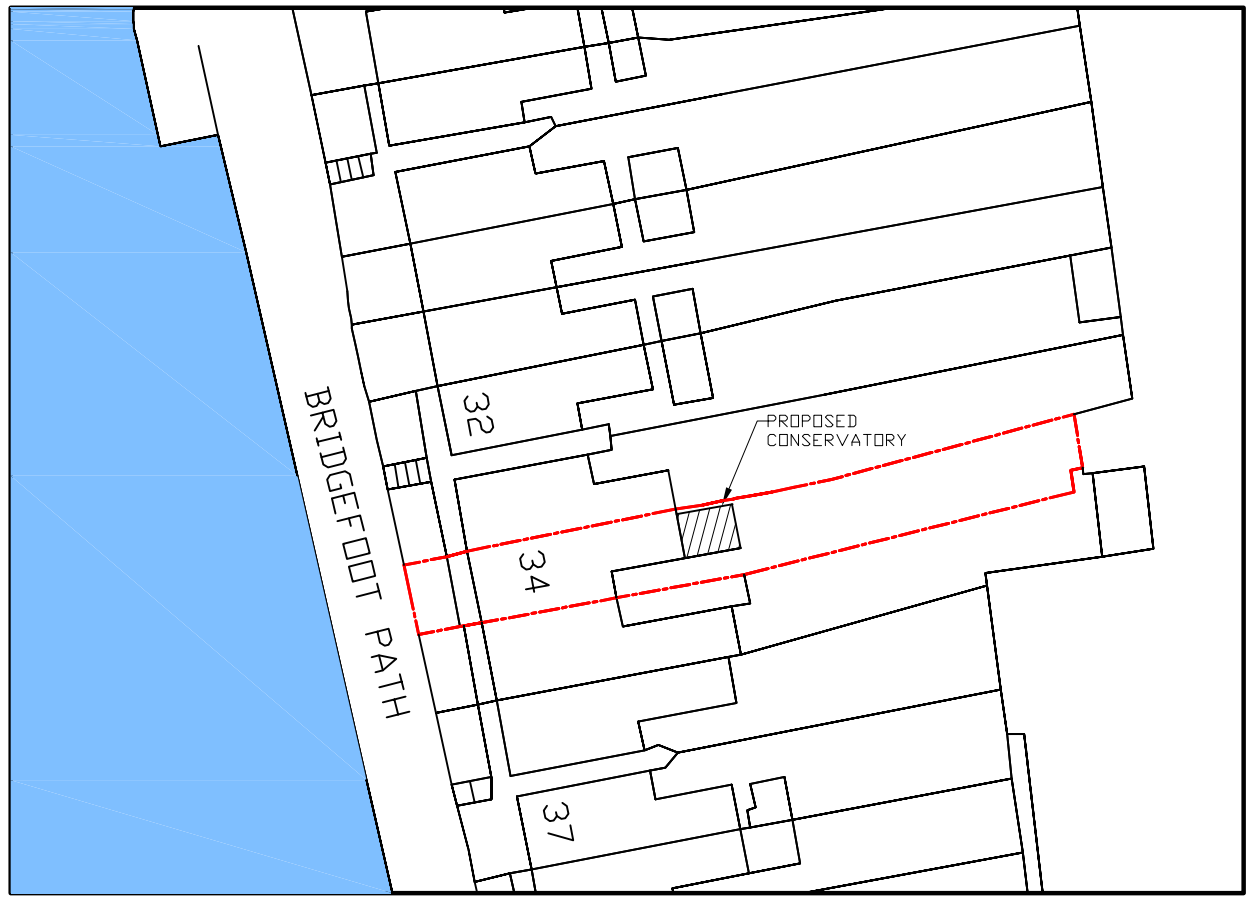

(1:1250) (1:500)
m m
75 30
50 20
25 10
0

m (1:500)
10 20 30
0 25 50 75
m (1:1250)

PAPER SIZE A3

© Crown copyright. All rights reserved. Licence number 100047474

N

SITE LOCATION & BLOCK PLAN

drawing no: 4098/02


pag ref no: SC0504A0

title: PUDDICOMBE

34 BRIDGEFOOT PATH
EMSWORTH
HAMPSHIRE
PO10 7EB

drawn: S. RIAZ

scale: 1:1250 / 1:500

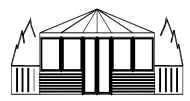

EVEREST CONSERVATORIES

UNIT 7
NORTH ORBITAL COMMERCIAL PARK,
NAPSBURY LANE,
ST ALBANS
AL1 1XB

date: 13/03/2010