



North West Elevation.

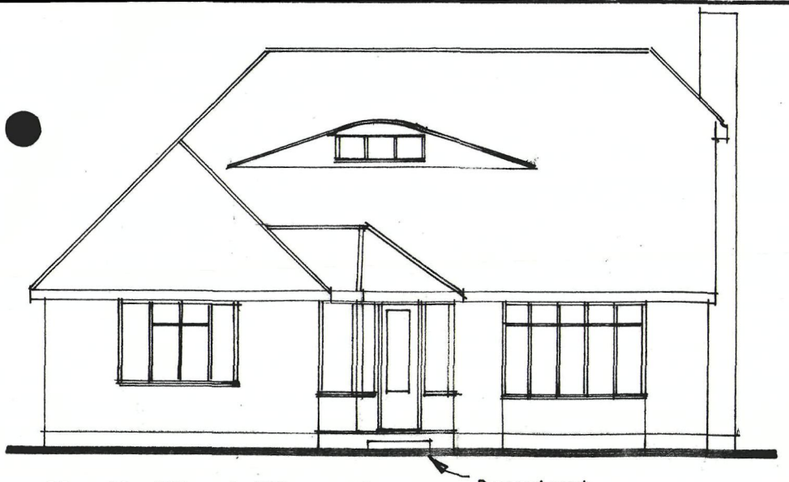

South West Elevation.

APP/10/00
HAVANT BOROUGH COUNCIL
27 MAY 2010
RECEIVED
B.O.H.
PERMIT

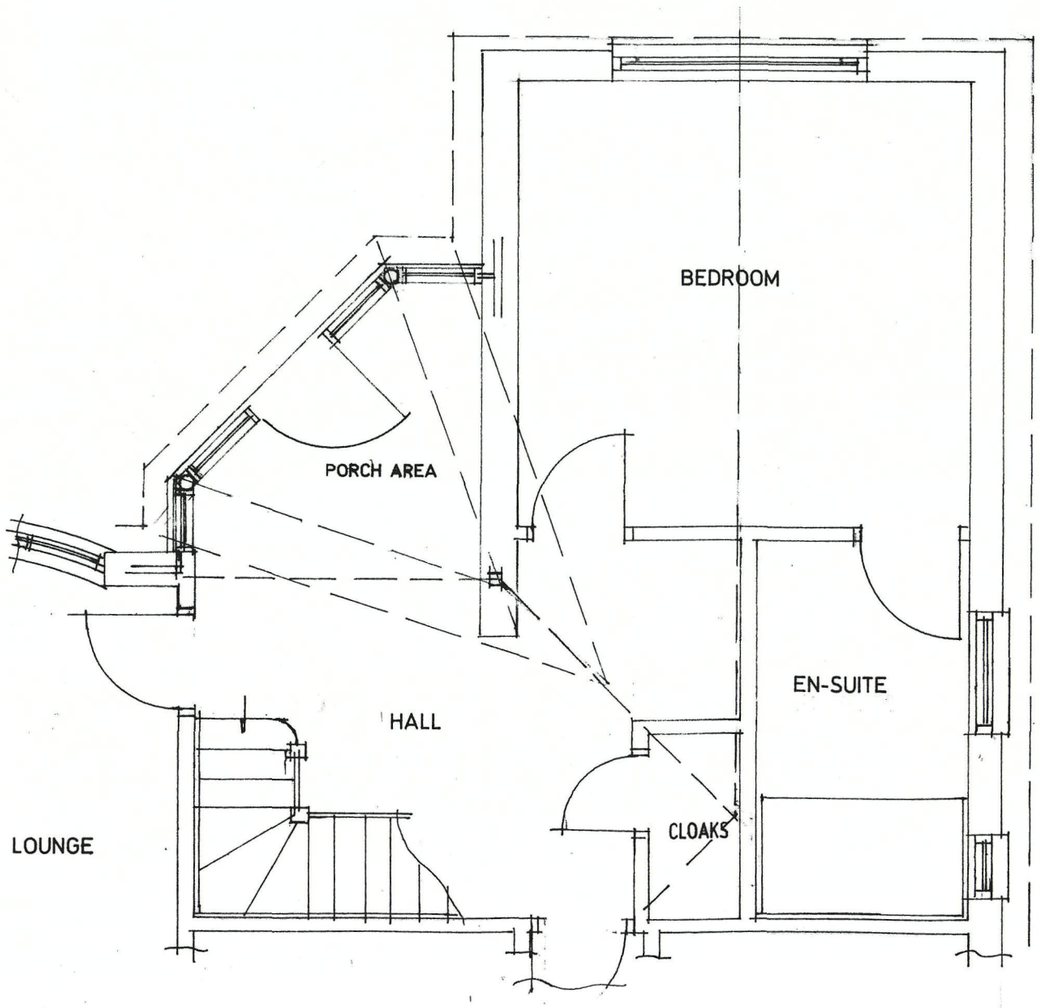

Proposed Floor Layout Plan.



Existing South West Elevation.



Existing North West Elevation.

Proposed front porch (extension) at 3 Wallis Gardens, Waterlooville, Hants. PO7 7SA

T. Town Esq..

Scale 1:50 1:100	Date May 2010
A3 Drawing Number	3
Revision	