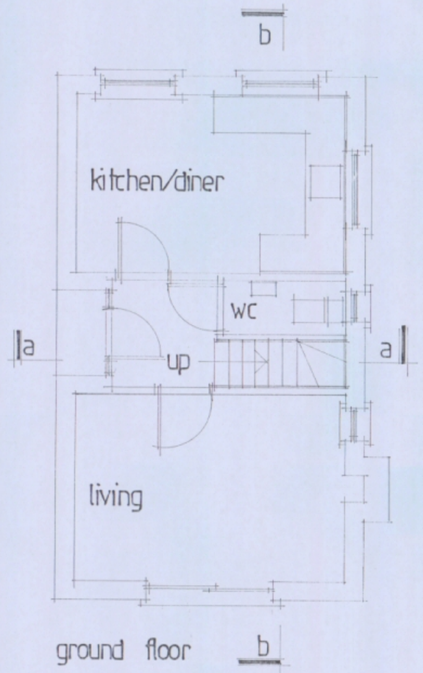

ground floor

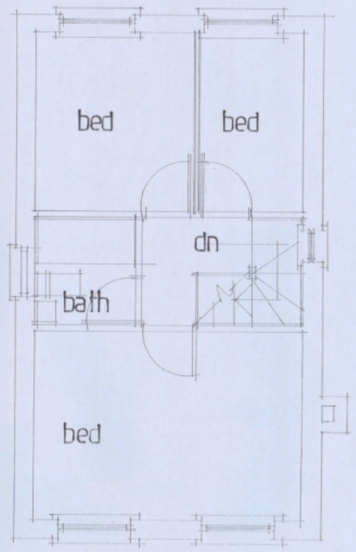

first floor

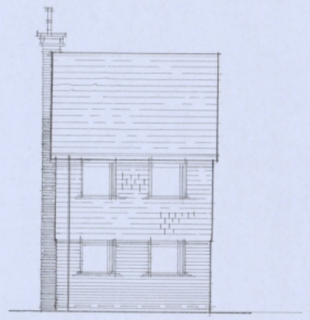

front



rear

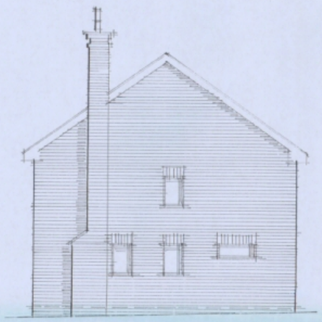

side

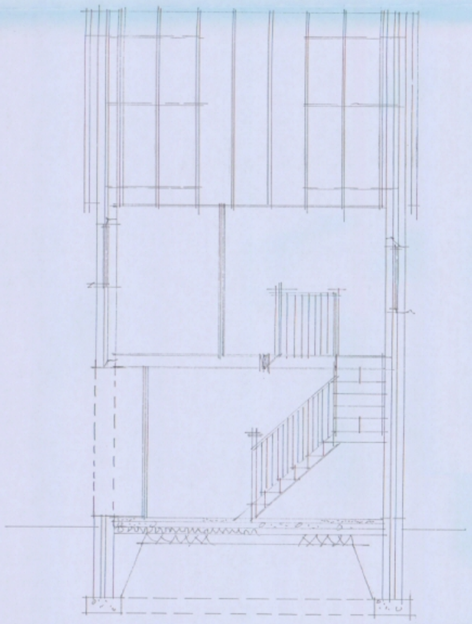

section a:a

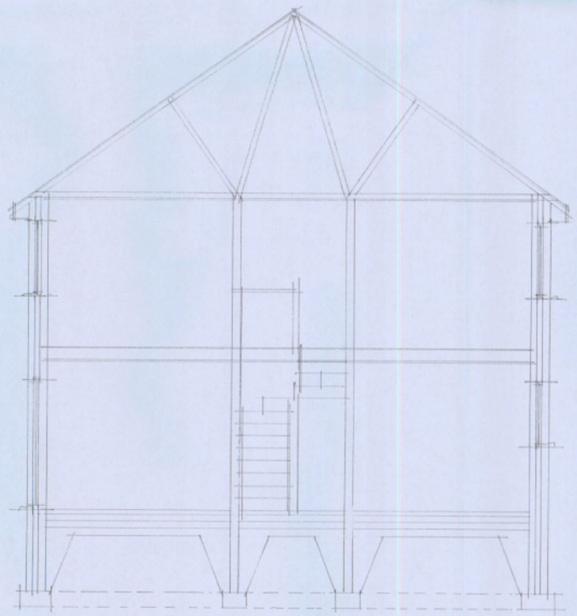

section b:b

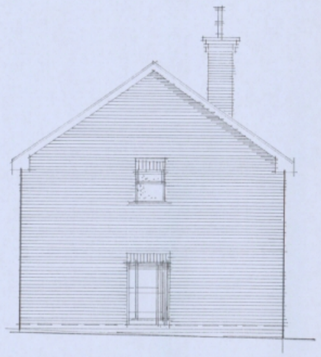

side

HAVANT BOROUGH COUNCIL
02 SEP 2010
RECEIVED

Note:
All dimensions must be checked on site and not scaled from this drawing.
EXCEPT FOR LOCAL AUTHORITY PLANNING PURPOSES

A	Date	Revision

© copyright

THORNS-YOUNG
ARCHITECTURAL

THORNS-YOUNG LTD.
232 London Road, North End, Portsmouth, PO2 9JQ
Tel: (0233) 9267 2883 Fax: (0233) 9266 3457

Client
MR. M. STEMP

Job Title
16, ELDERBERRY WAY
COWPLAIN.

Drawing Title
PROPOSED NEW HOUSE.

Scale 1:50 + 1:100

Date JULY 2010 | Drawn by CMC

Drg. No. 3094 : 10 : 1 | Rev.

MERCURY GRAPHICS 537451

ARCHITECTURAL 594 x 841mm A1.