RENEWAL OF PLANNING CONSENT 07/58014/003.

PETER J. WALKER MRICS
CHARTERED SURVEYOR
182 SEAFRONT, HAYLING ISLAND, HANTS
PO11 9 AN

TEL: 02392 467571

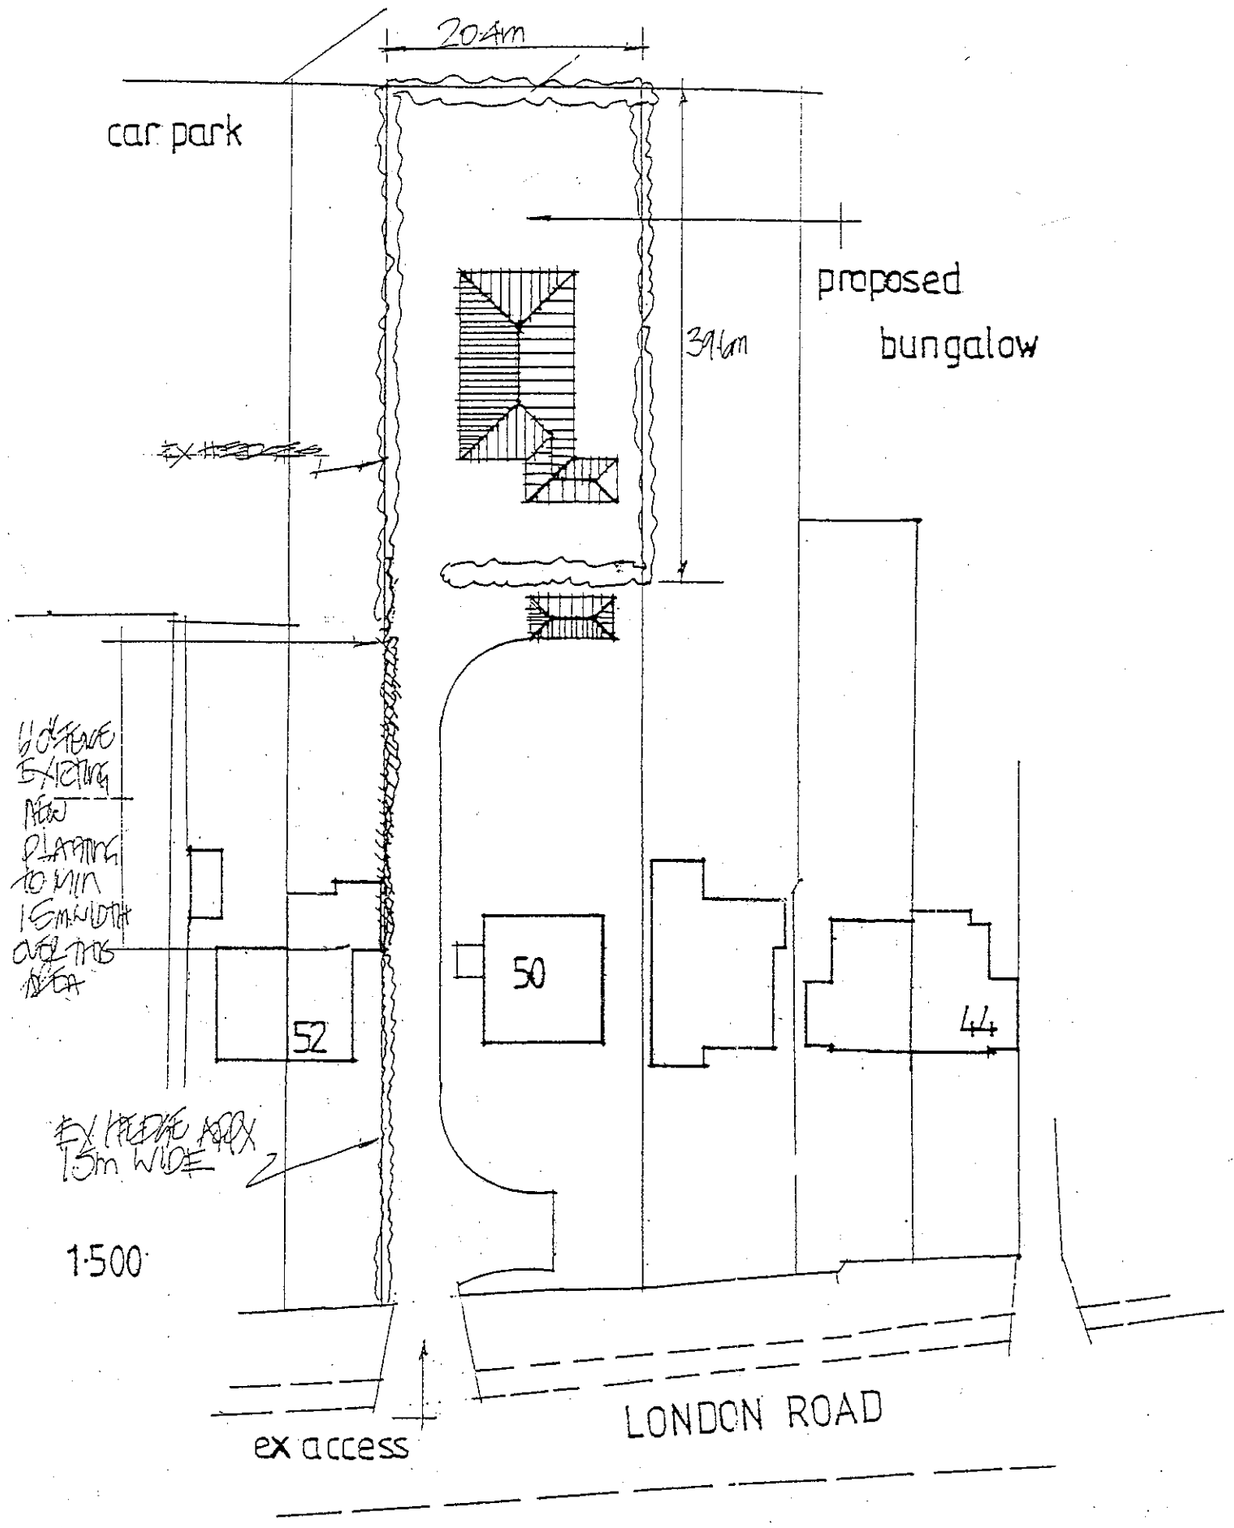

OUTLINE APPLICATION FOR A NEW BUNGALOW AND GARAGE.
LAND REAR OF 50, LONDON ROAD, COWPLAIN, HANTS.
FOR MR S. THISTLETON.

date sept 2010
scale 1:500