



HAVANT BOROUGH
COUNCIL
27 JUL 2010
RECEIVED


SUPPORTING FRAME ATTACHED TO SIDE OF GARAGE

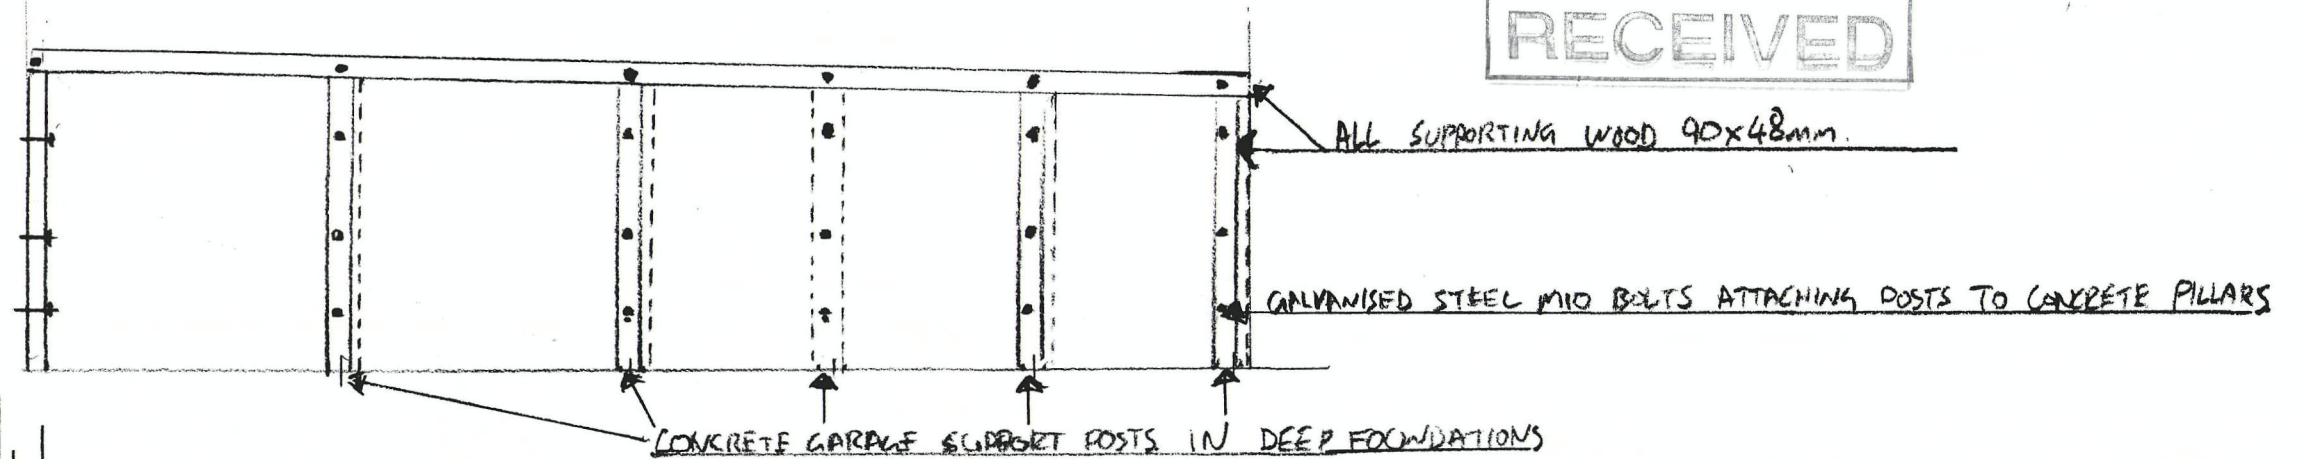

BACKEDGE SUPPORTING FRAME ATTACHED TO OUTER SKIN OF HOUSE

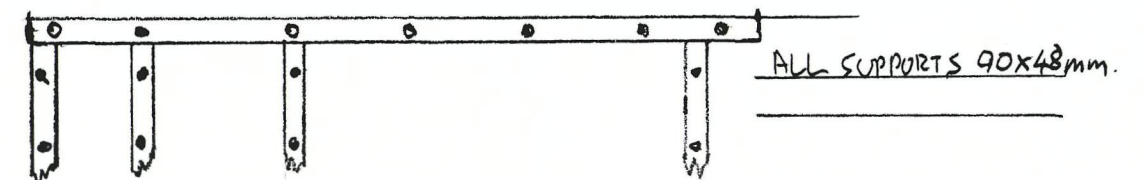

ENLARGED VIEW
SHOWING EPOXY
ANCHORED BOLTS
INTO OUTER SKIN
OF HOUSE

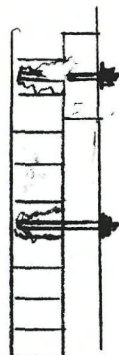

OUTER CAVITY WALL

140x37 SUPPORT BEAM

GALVANISED STEEL BOLTS
EPOXY RESIN ANCHORED
INTO OUTER SKIN 80mm

INNER CAVITY WALL

140x37 SUPPORT BEAM

WOOD GATES


BLOCK WALL

CONCRETE FOUNDATIONS 50x50 WIDE BY 92 DEEP

POST SUPPORTS ATTACHED USING MID GALV STEEL BOLTS

CONCRETE SUPPORT POSTS

CONCRETE GARAGE CONSTRUCTION

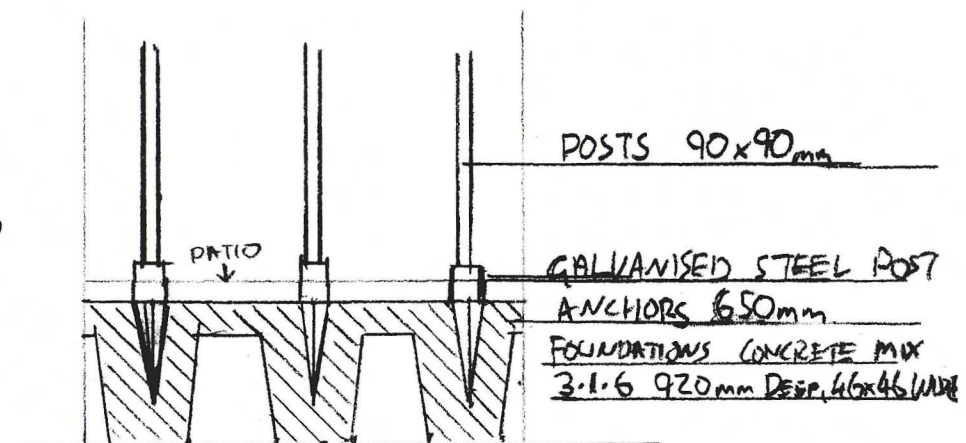

33xM10/M12 EPOXY RESINED BOLTS ATTACHING FRAME