APP/10/0240

B.O.H.
REFUSE

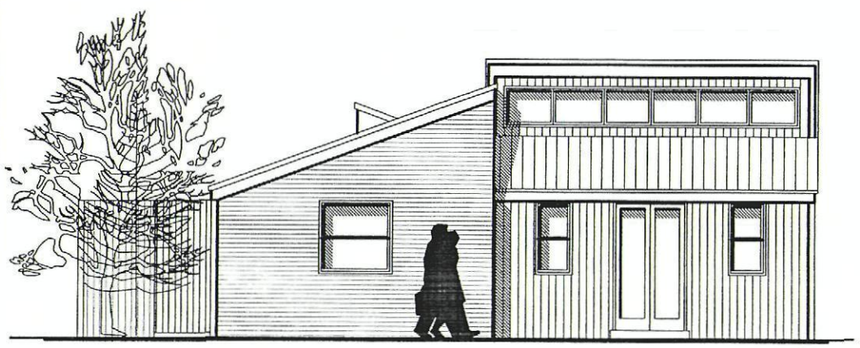

NORTH–EAST

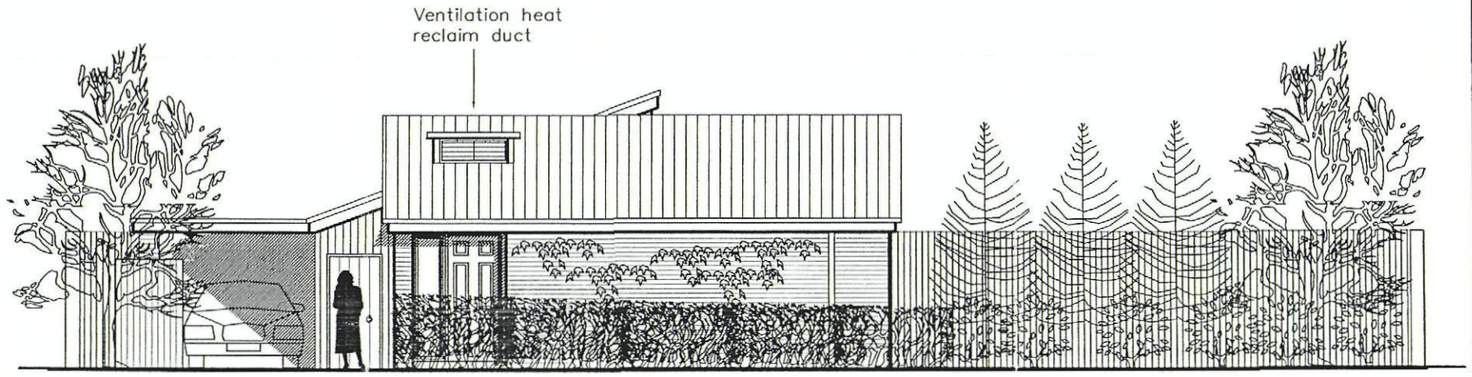


SOUTH–EAST

HAVANT BOROUGH
COUNCIL
04 JUN 2010
RECEIVED

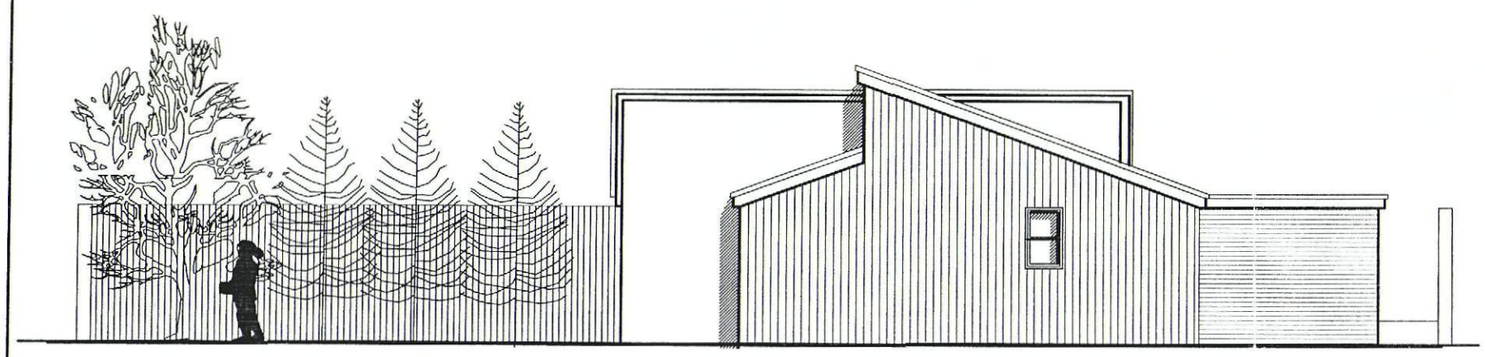

NORTH–WEST

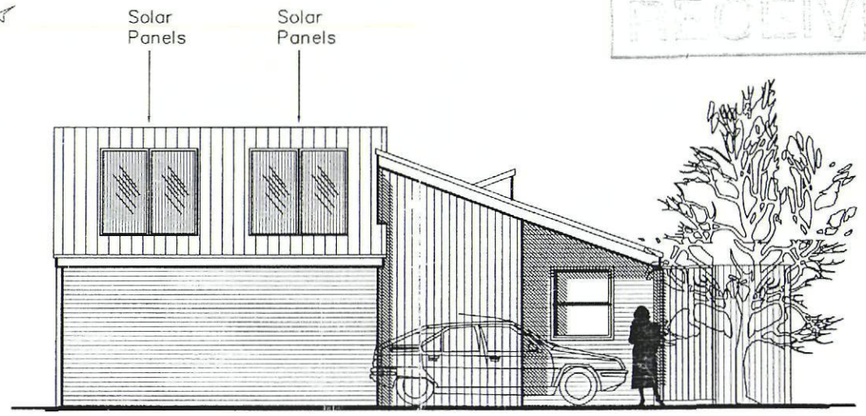


SOUTH–WEST

27 Hart Plain Ave.
Waterlooville

PROPOSED
HOUSE #2
ELEVATIONS

Revisions

A. Solar Panels added. 01/06/10
B.

Martin Critchley
Consultants Ltd.
First Floor, 7 North Street
Havant, Hampshire, PO9 1PW
023 92 474 919
critchleyarchitect@hotmail.com

Scale 1 : 100
Date 03/03/10
Drawn ALB/JHL

Metres
0 0.5 1 2 3 4 5

0074–303$^{A}$