PROPOSED REAR ADDITION TO 47, SALTMARSH LANE, HAYLING ISLAND, HANTS.
FOR MR M. WAKELY.

HAVANT BOROUGH COUNCIL
DEVELOPMENT CONTROL
20 SEP 2010
RECEIVED

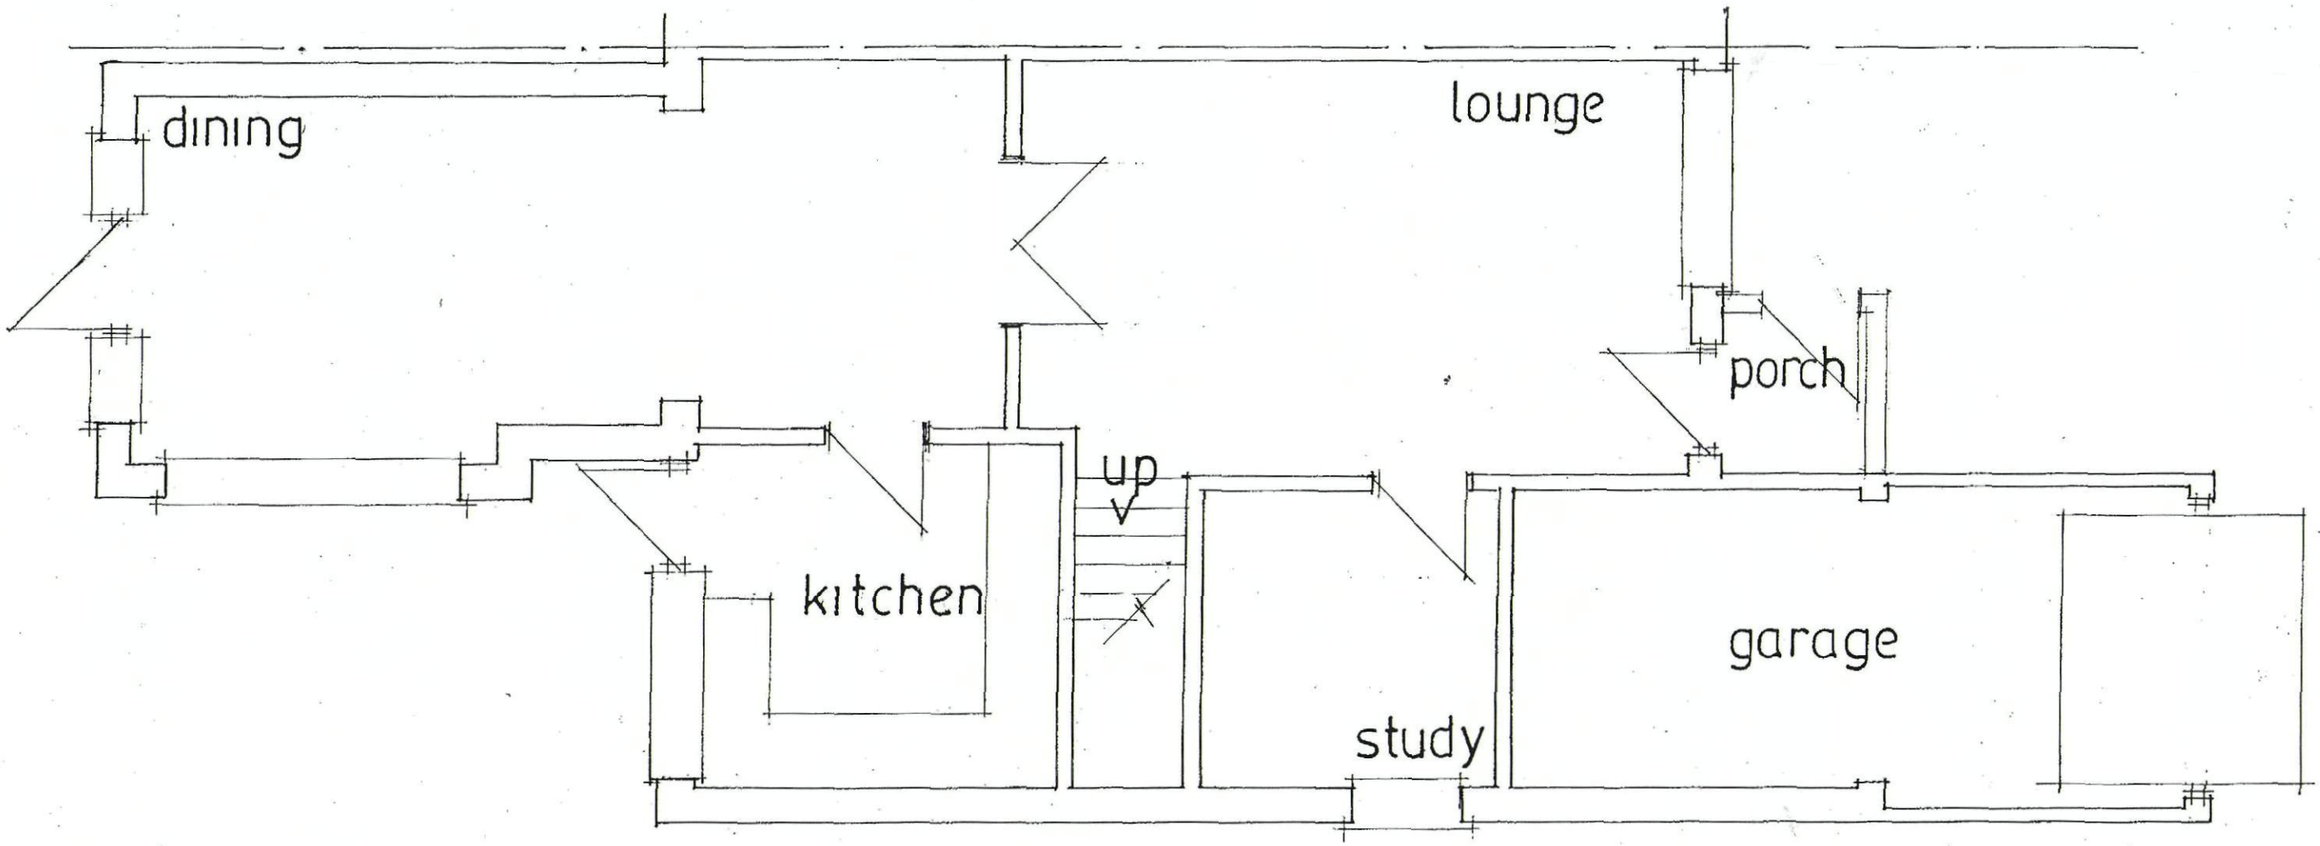

EXISTING

date sept 2010
scale 1·50

PETER J. WALKER MRICS
CHARTERED SURVEYOR
182 SEAFRONT, HAYLING ISLAND, HANTS
PO11 9 AN

TEL: 02392 467571