


REFUSE

HAVANT BOROUGH
COUNCIL
19 MAY 2010
RECEIVED


EXISTING

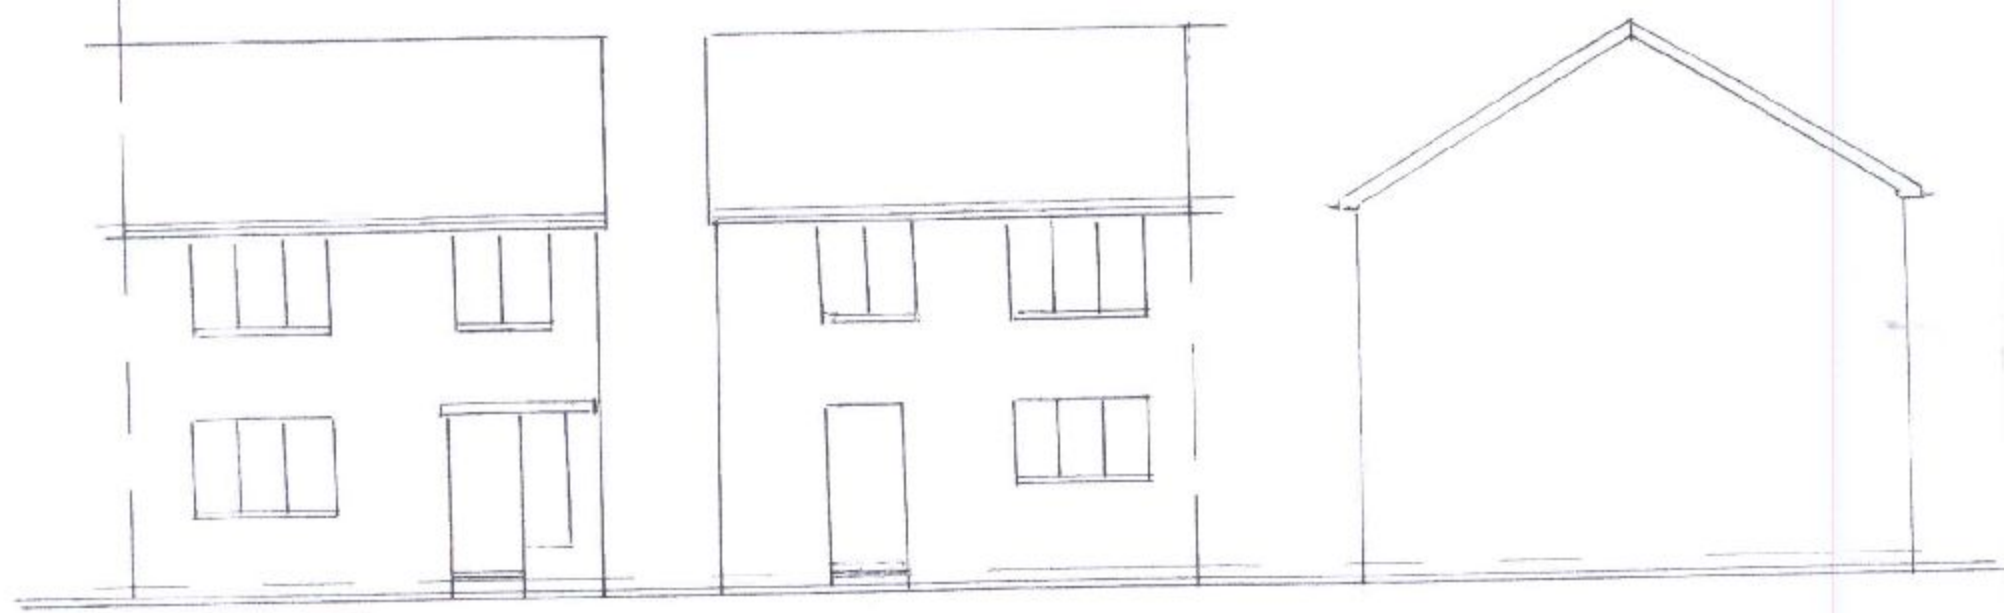


FRONT

REAR


SIDE

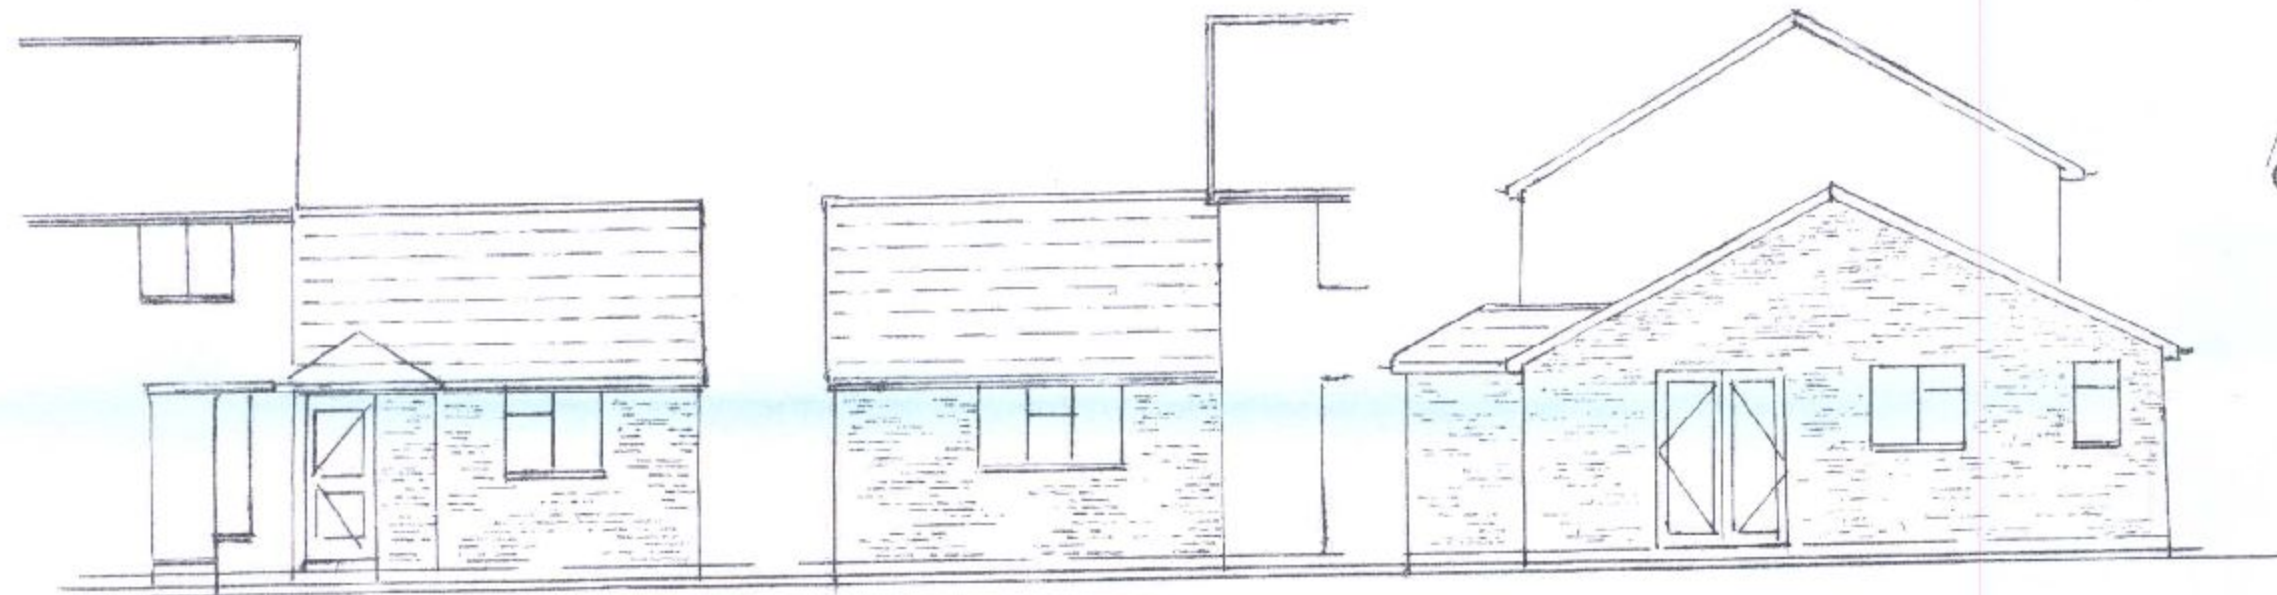

PROPOSED

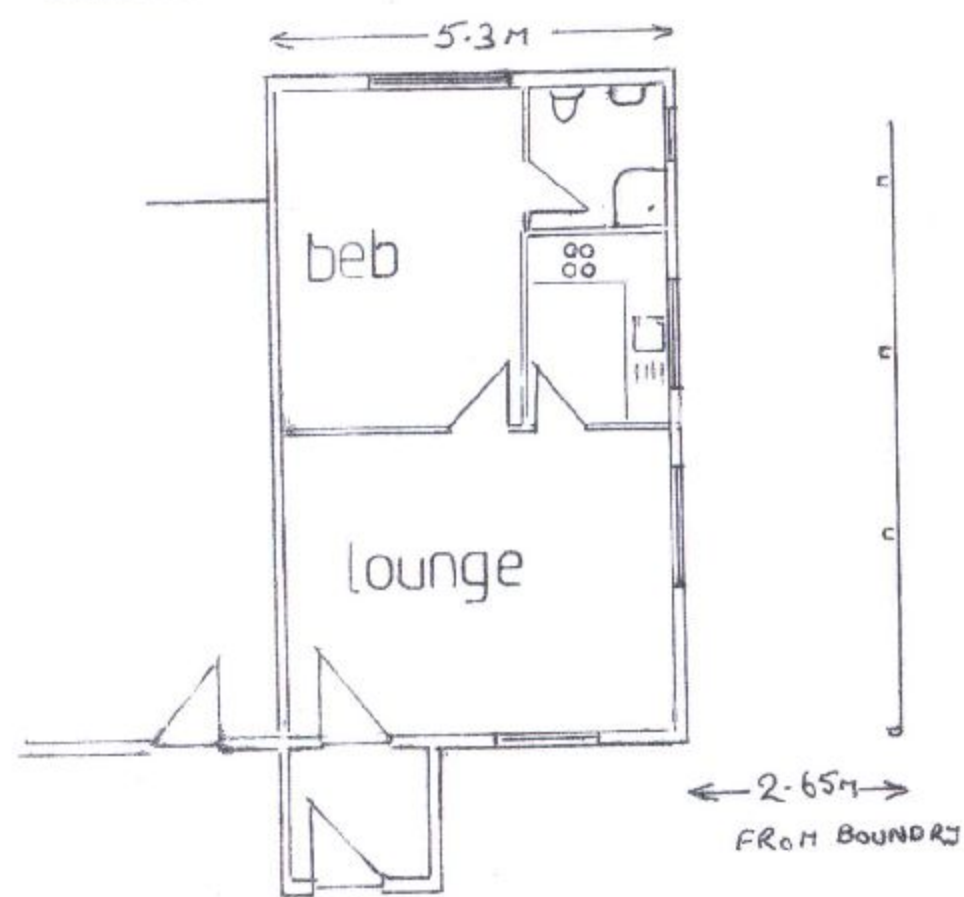


PROPOSED

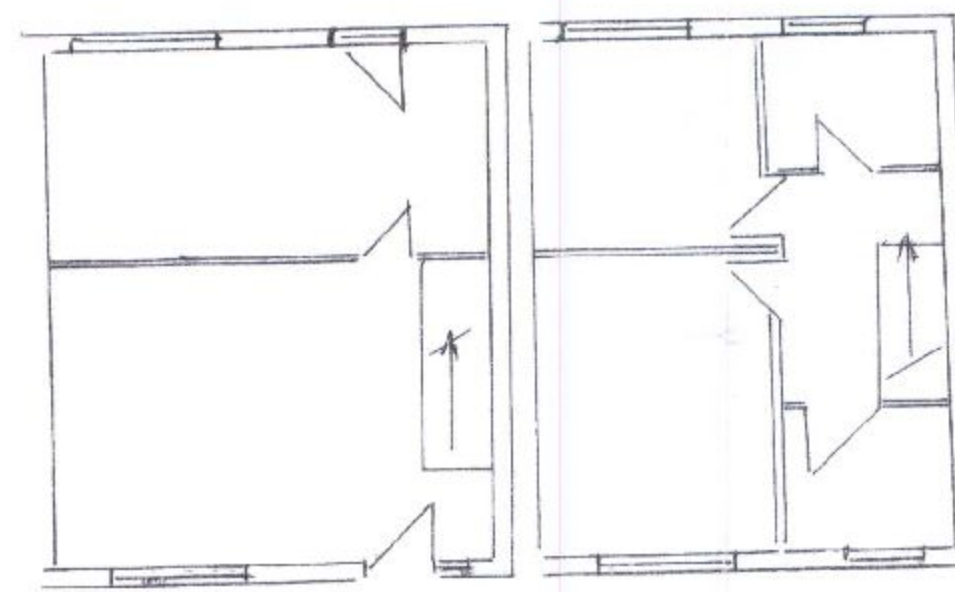

GROUND


EXISTING

FIRST

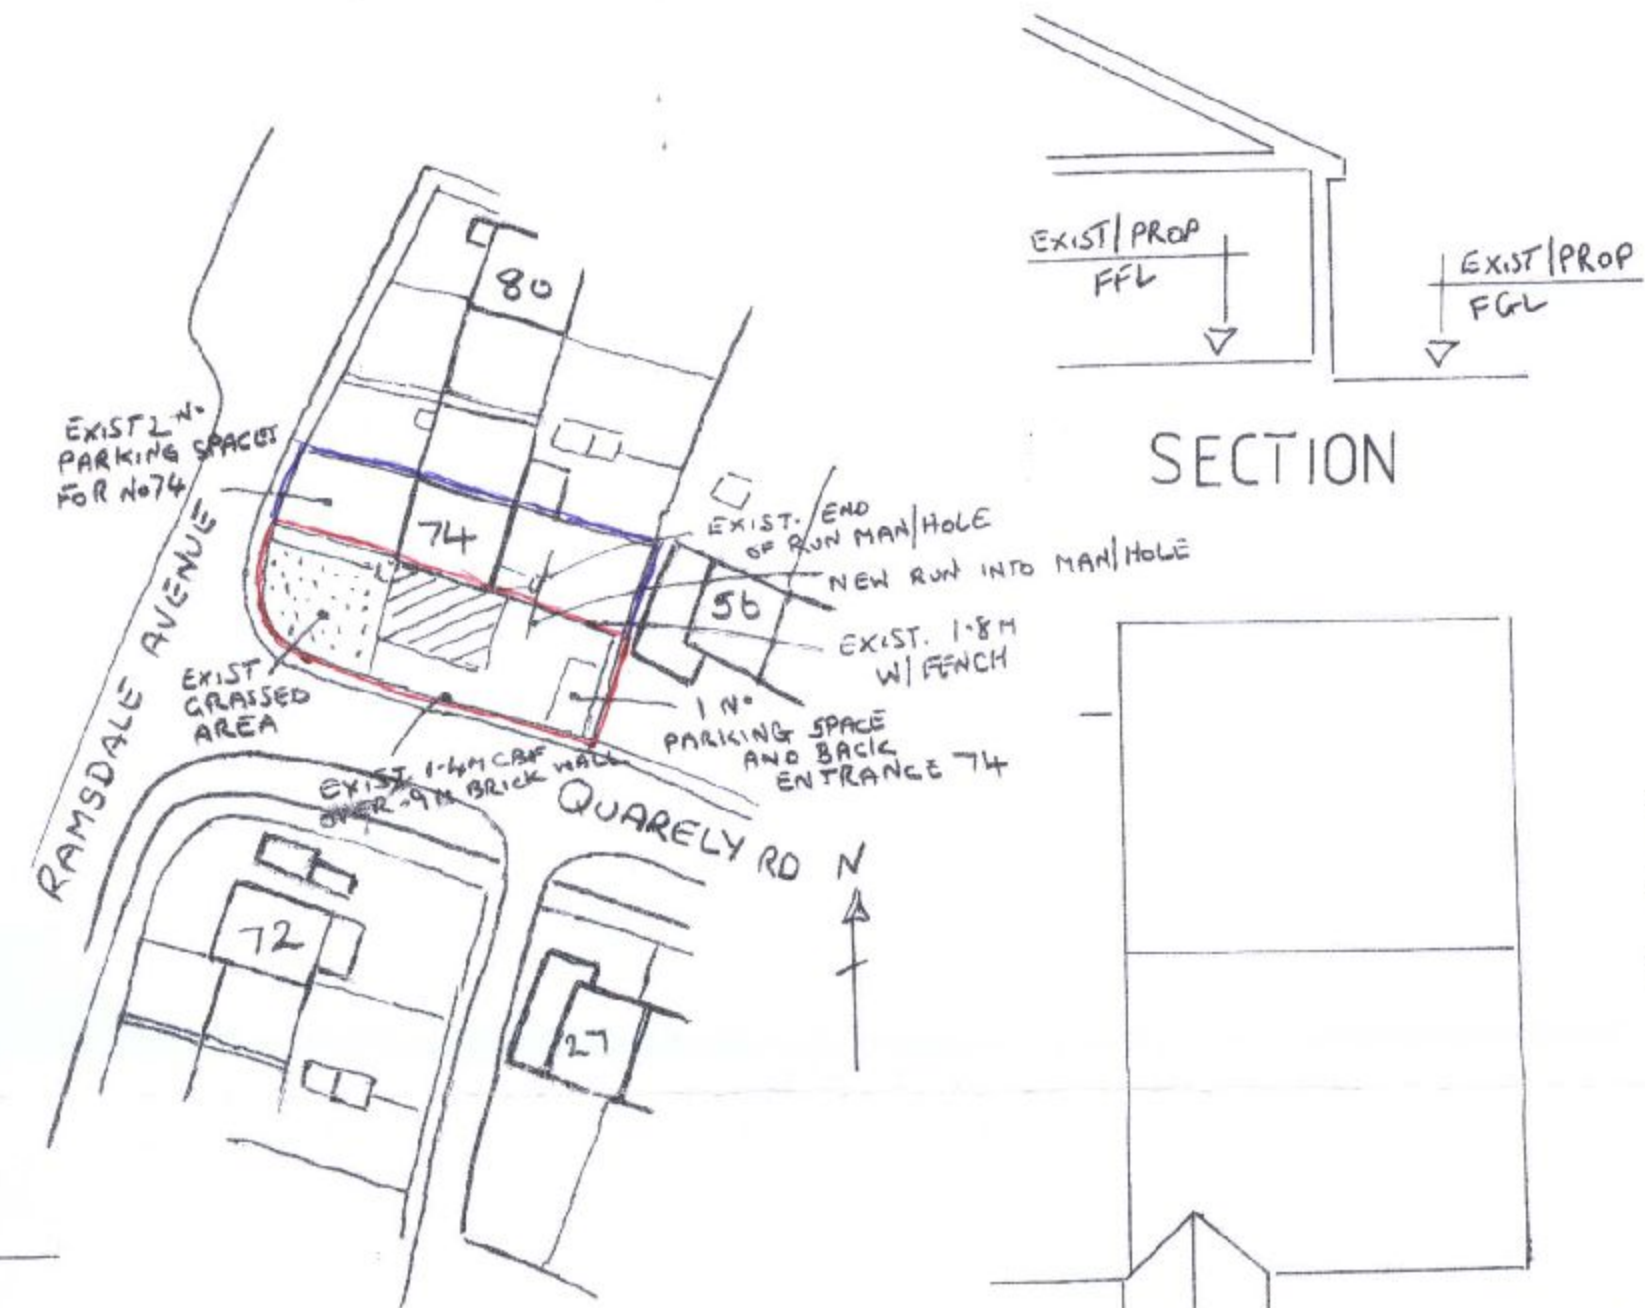

SITE 1:500

SECTION

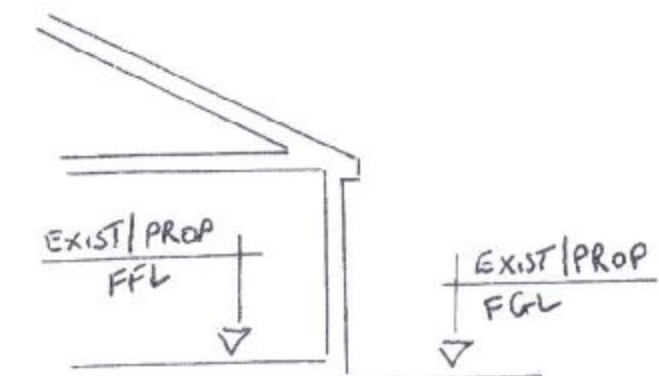

0 1 2 3 4 1:100
0 10 20 1:500
0 10 20 30 40 50 1:1250

PROPOSED
ROOF

LOCATION 1:1250

Project

**NEW DWELLING
ADJACENT TO
74 RAMSDALE AVENUE,
HAVANT,
HAMPSHIRE.**

Mr J Byng

Title

PLANNING DRAWING

Date

MAY 2010

Scale

1:100, 1:500, 1:1250

Dwg. No.

08-673-02