


PERMIT

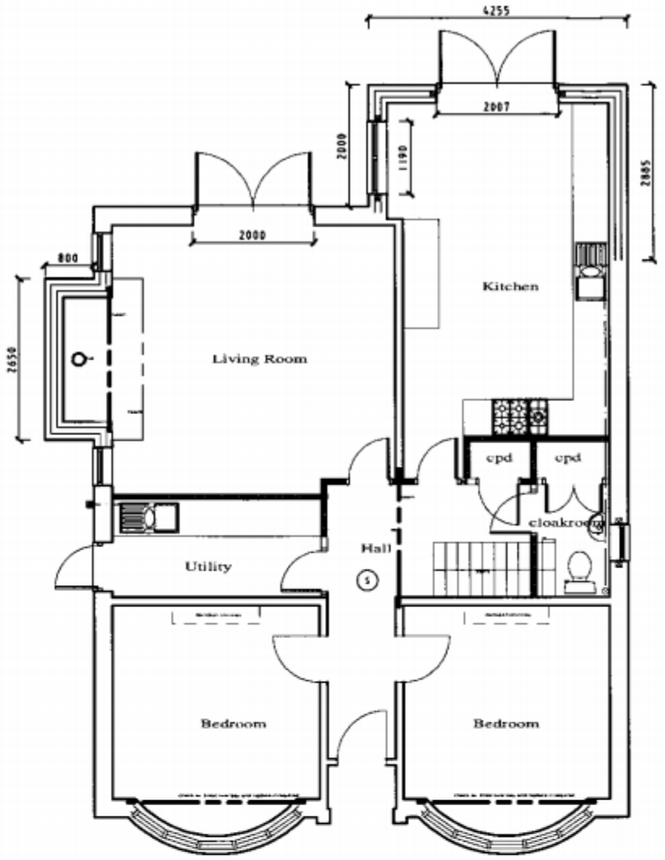


Proposed Ground Floor Plan

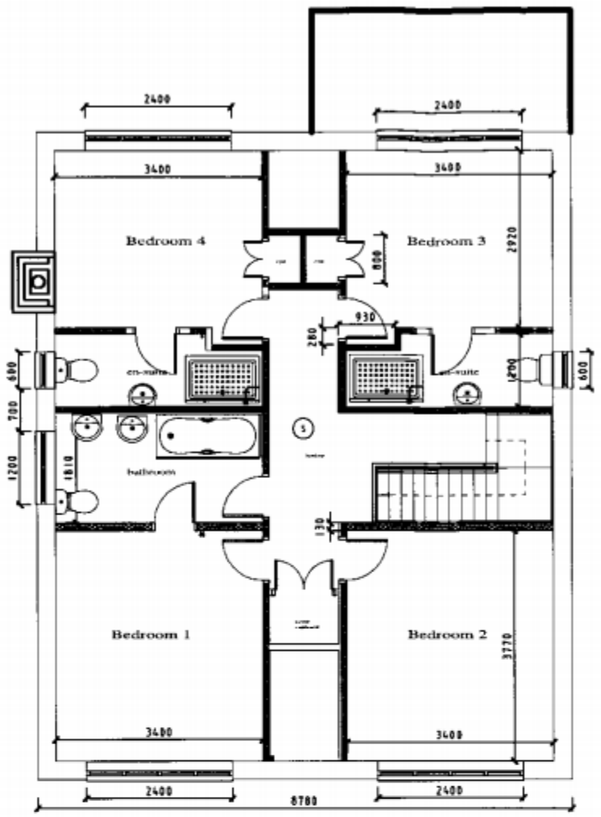


Proposed First Floor Plan

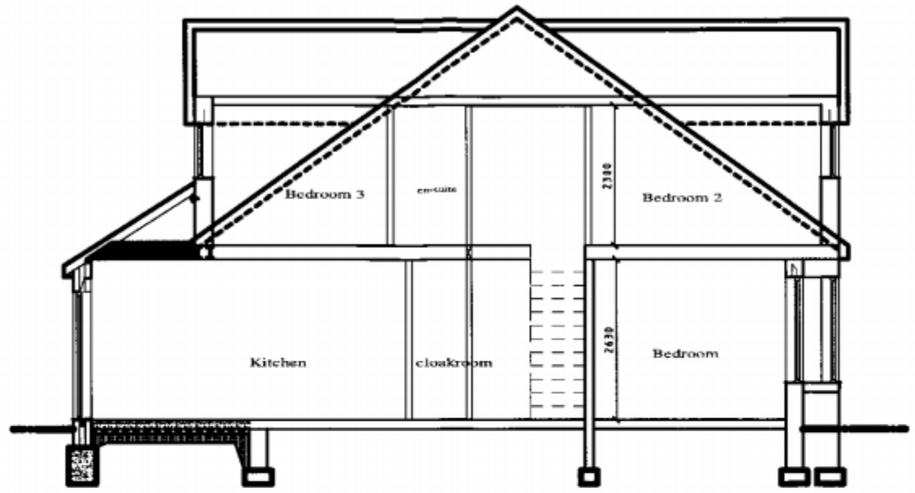

Section

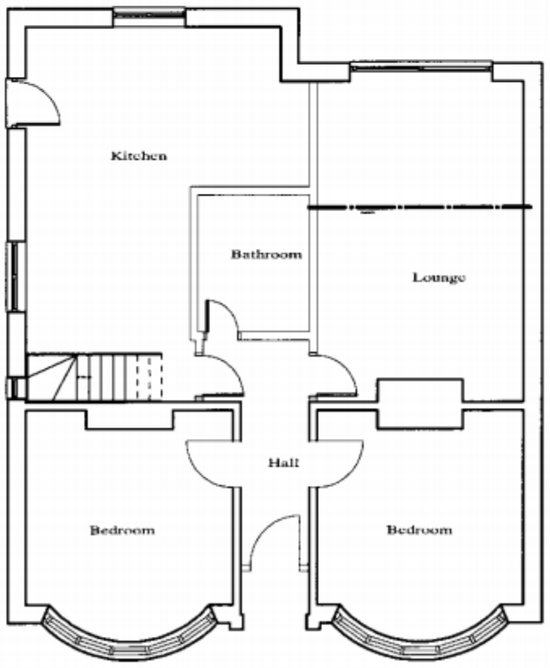

Existing Ground Floor Plan

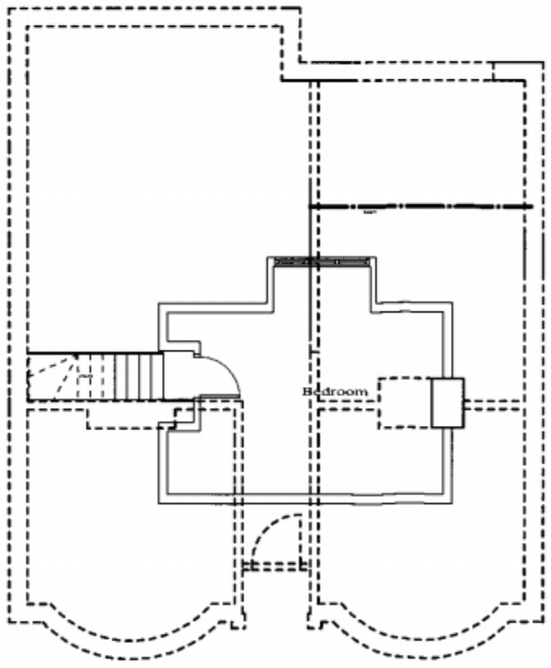

Existing First Floor Plan

28 MAY 2010
RECEIVED

ALL WORK TO BE CARRIED OUT IN A WORKMANLIKE MANNER AND IN ACCORDANCE WITH ALL CURRENT BRITISH STANDARDS AND CODES OF PRACTICE TO COMPLY WITH THE BUILDING REGULATIONS 2000 AS AMENDED.

The project involves work which may be governed by the party wall act 1996. At such time owners affected to serve the requisite notice on the adjoining neighbour and employ the services of a party wall surveyor.

DO NOT SCALE FROM DRAWINGS except for planning purposes IF IN DOUBT ASK!

ALL DIMENSIONS TO BE CHECKED ON SITE BY CONTRACTOR PRIOR TO COMMENCEMENT OF WORK AND DISCREPANCIES REPORTED FOR AMENDMENT.

ALL ELEMENTS TO BE ADEQUATELY PROPPED WHEN REMOVING OR OPENING AND MAKING STRUCTURAL ALTERATIONS

THIS DRAWING IS THE COPYRIGHT OF JBC LTD - ANY CHANGES SHOULD BE REPORTED FOR AMENDMENT. THESE DRAWINGS ARE FOR THE PURPOSES OF OBTAINING PLANNING AND BUILDING REGULATION APPROVAL ONLY AND ARE NOT INTENDED TO BE A FULL WORKING SPECIFICATION. THE PLANS AND NOTES SHOULD NOT BE TAKEN AS FINAL UNTIL FULL APPROVAL HAS BEEN RECEIVED FROM PLANNING AND BUILDING CONTROL. AT THIS MAY BE SUBJECT TO CHANGE ANY WORK COMMENCED PRIOR TO APPROVAL IS AT THE CLIENTS RISK.

The owner should see any plans and issues services mentioned in the specification which could impact on the proposal.

The client/owner must pass to a new owner any and all information relevant to the specification which could impact on the proposal.

Supporting Local Authority Building Control

JBC
Building Control Consultants

Client: Mr & Mrs V Penrose
Address: 87 Lovedean Lane Horndean Hants
Description: Rear and First Floor Extensions
Drawing No: P BRS 32 : 2 Rev: B
Existing & Proposed Floor Plans and Section
Scale: 1:100 @ A3 Date: 5:10

JBC LTD, THE COTTAGE, PENNS PLACE, PETERSFIELD, HAMPSHIRE, GU31 4EP. TEL: 01730710546 MOB: 07966467087. EMAIL: Info@jbcltd.Org.Uk