APPROVED BY SIGN .....
APPROVED BY NAME .....
DATE .....
CLIENT/POSITION .....

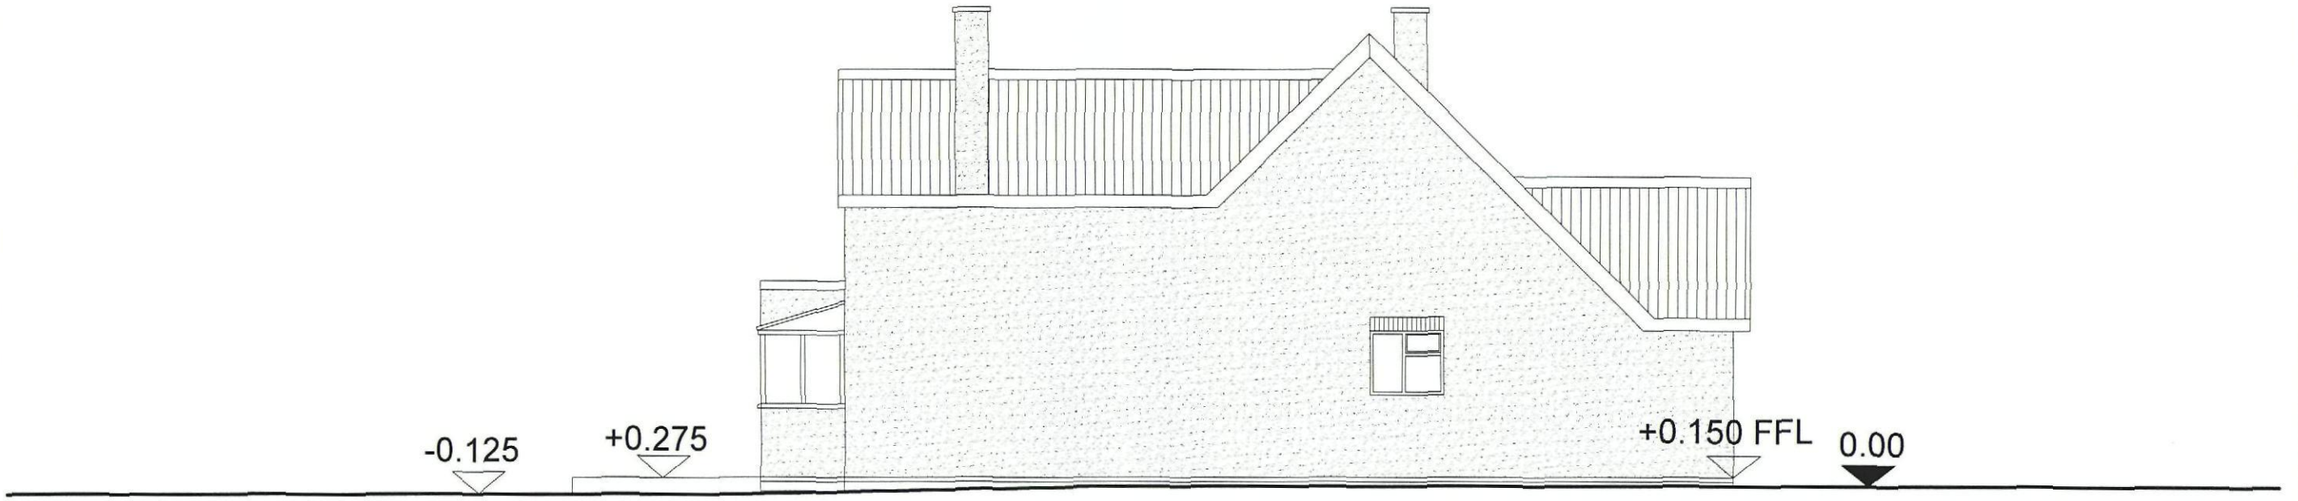


HAVANT BOROUGH COUNCIL
08 OCT 2010
RECEIVED

| REV: | DATE: | DETAIL: | | | CHKd: |
|---|---|---|---|---|---|
| DATE: | | 07.10.10 | SCALE: | 1:100@A3 | |
| DRAWN: | | MK | CHECKED: | – | |
| CLIENT: | | MR&MRS.JENKINS | | | |
| PROJECT: | | 113_HAVANT_ROAD<br>HAYLING_ISLAND<br>PO110LE | | | |
| TITLE: | | SITE_SECTION<br>– | | | |
| FLOOR LEVEL: | | – | | | |
| DWG No: | | PLAN–004 | | | |

THIS DRAWING IS COPYRIGHT. DO NOT SCALE FROM THIS DRAWING.

MKKDESIGN

DRAWING STATUS: PLANNING