

REFUSE

REFUSE

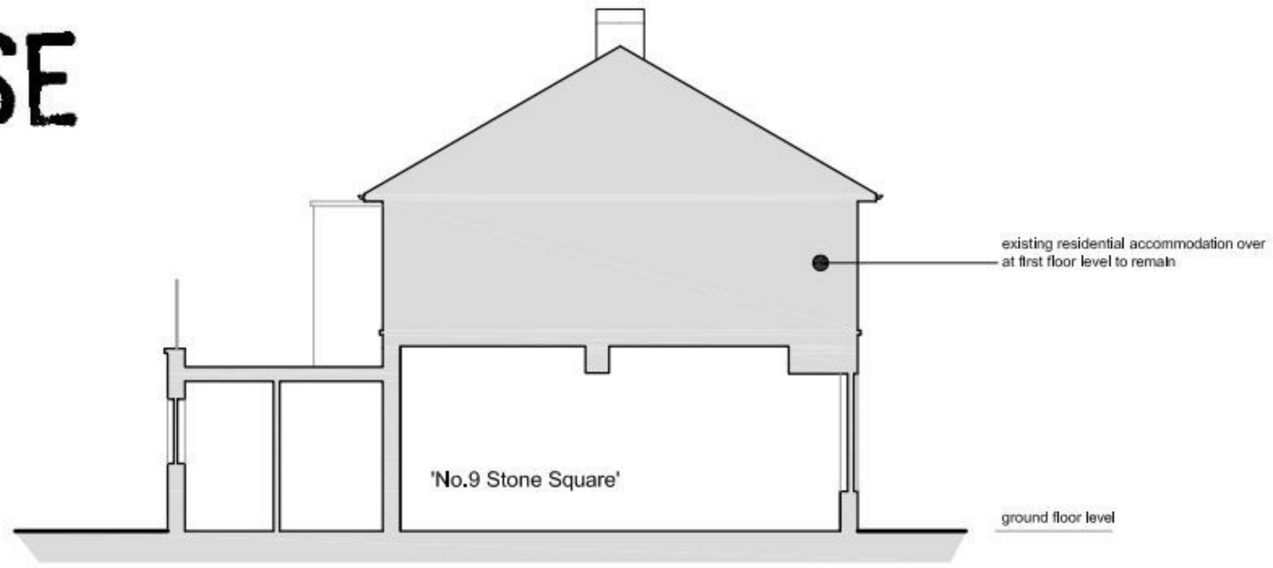

existing/proposed typical section through scale 1:100

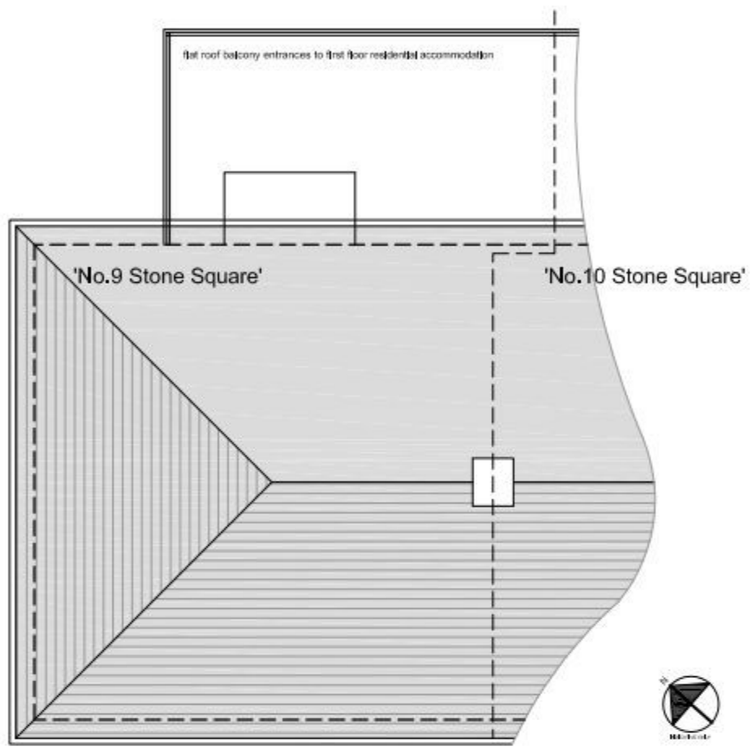

existing/proposed roof plan scale 1:100



existing/proposed block plan scale 1:500

GENERAL NOTES

THIS DRAWING INCLUDING NOTES HAS BEEN PREPARED AND PRODUCED FOR THE CLIENT NAMED BELOW FOR THE PROJECT DETAILED AND SOLELY FOR THE PURPOSES INDICATED BELOW AND IS NOT INTENDED FOR USE BY ANY OTHER PERSON OR FOR ANY OTHER PURPOSE:

- ☐ FOR PRELIMINARY DISCUSSIONS.
- ■ FOR SUBMISSION AS PART OF A PLANNING APPLICATION.
- ☐ FOR SUBMISSION AS PART OF A BUILDING REGULATION APPLICATION.
- ☐ FOR PRODUCTION INFORMATION.
- ☐ FOR TENDER ACTION.
- ☐ FOR CONTRACT DOCUMENTATION AND ON SITE USE.

THIS DRAWING IS THE COPYRIGHT OF THE PRACTICE AND THE REPRODUCTION OR USE OF ANY PART WITHOUT PRIOR WRITTEN CONSENT FROM THIS OFFICE IS A VIOLATION OF APPLICABLE LAWS.

CONTRACTOR TO CHECK AND VERIFY ALL LEVELS, DATUMS AND DIMENSIONS ON SITE AND SHALL REPORT ANY DISCREPANCIES OR OMISSIONS TO THIS OFFICE PRIOR TO COMMENCEMENT OF WORK AND DURING CONSTRUCTION PHASE.

THIS DRAWING IS TO BE READ AND UNDERSTOOD IN CONJUNCTION WITH STRUCTURAL, MECHANICAL, ELECTRICAL AND / OR ANY OTHER CONSULTANT/S DOCUMENTATION AS MAY BE APPLICABLE TO THE PROJECT PRIOR TO THE COMMENCEMENT OF WORK AND IT'S DURATION.

ONLY THE ORIGINAL DRAWING SHOULD BE RELIED ON. PLANS ARE LIABLE TO DISTORTION IN TRANSMISSION TO THE WEB.

DO NOT SCALE OFF THIS DRAWING IN ANY EVENT EXCEPT FOR PLANNING APPLICATION PURPOSES. FIGURED DIMENSIONS MUST BE USED IF IN DOUBT CONTACT THIS OFFICE.

LEGEND

	Existing walls
	New external walls
	New non-loadbearing internal walls
	New loadbearing masonry internal walls
	New loadbearing timber internal walls
SVP ○	Soil and vent pipe
RWP ⌧	Rainwater downpipe/Gully hopper
—·—·—E—·—·—	Existing foulwater drainage
—·—·—N—·—·—	New foulwater drainage
—·—·—E—·—·—	Existing surfacewater drainage
—·—·—N—·—·—	New surfacewater drainage
+ 9.850	New levels
+ 9.646	Existing levels
OSD ID HA	**Optical smoke detector:** Hallway. **Ionisation detector:** Lounge. **Heat alarm:** Kitchen

REVISIONS

REV	DATE	AMENDMENTS
01		

PROJECT

PROPOSED CHANGE OF USE CLASS A1 TO A5
9 STONE SQUARE HAVANT HAMPSHIRE

CLIENT

Mr. PATEL

PRACTICE NAME AND ADDRESS

The Steven Barlow Partnership
architecture
81 Manor Road
Kingston
Portsmouth
Hampshire PO1 5LB
T: +44(0)77 8657 7416
E: Info@tsbp-architecture.co.uk
W: www.tsbp-architecture.co.uk
PRINCIPAL: Steven V. Barlow M.C.I.A.T.
Member of the Chartered Institute of Architectural Technologists

DRAWING TITLE

EXISTING AND PROPOSED ROOF PLAN, SECTION THROUGH AND BLOCK PLAN

DRAWN BY: SVB
DATE: 14 APRIL 2010
SCALE: 1:100/1:500
PAPER SIZE: A2

0mm 1000 4000 Scale 1:100

PROJECT AND DRAWING NUMBER

0254.PL.002

NORTH

© THE STEVEN BARLOW PARTNERSHIP (UK) 2010