
PROPOSED ALTERATION & ADDITIONS TO 44, BEMBRIDGE DR. HAYLING ISLAND, HANTS.
FOR MR S. VINE.


PETER J. WALKER MRICS
CHARTERED SURVEYOR
182 SEAFRONT, HAYLING ISLAND, HANTS
PO11 9 AN

TEL: 02392 467571

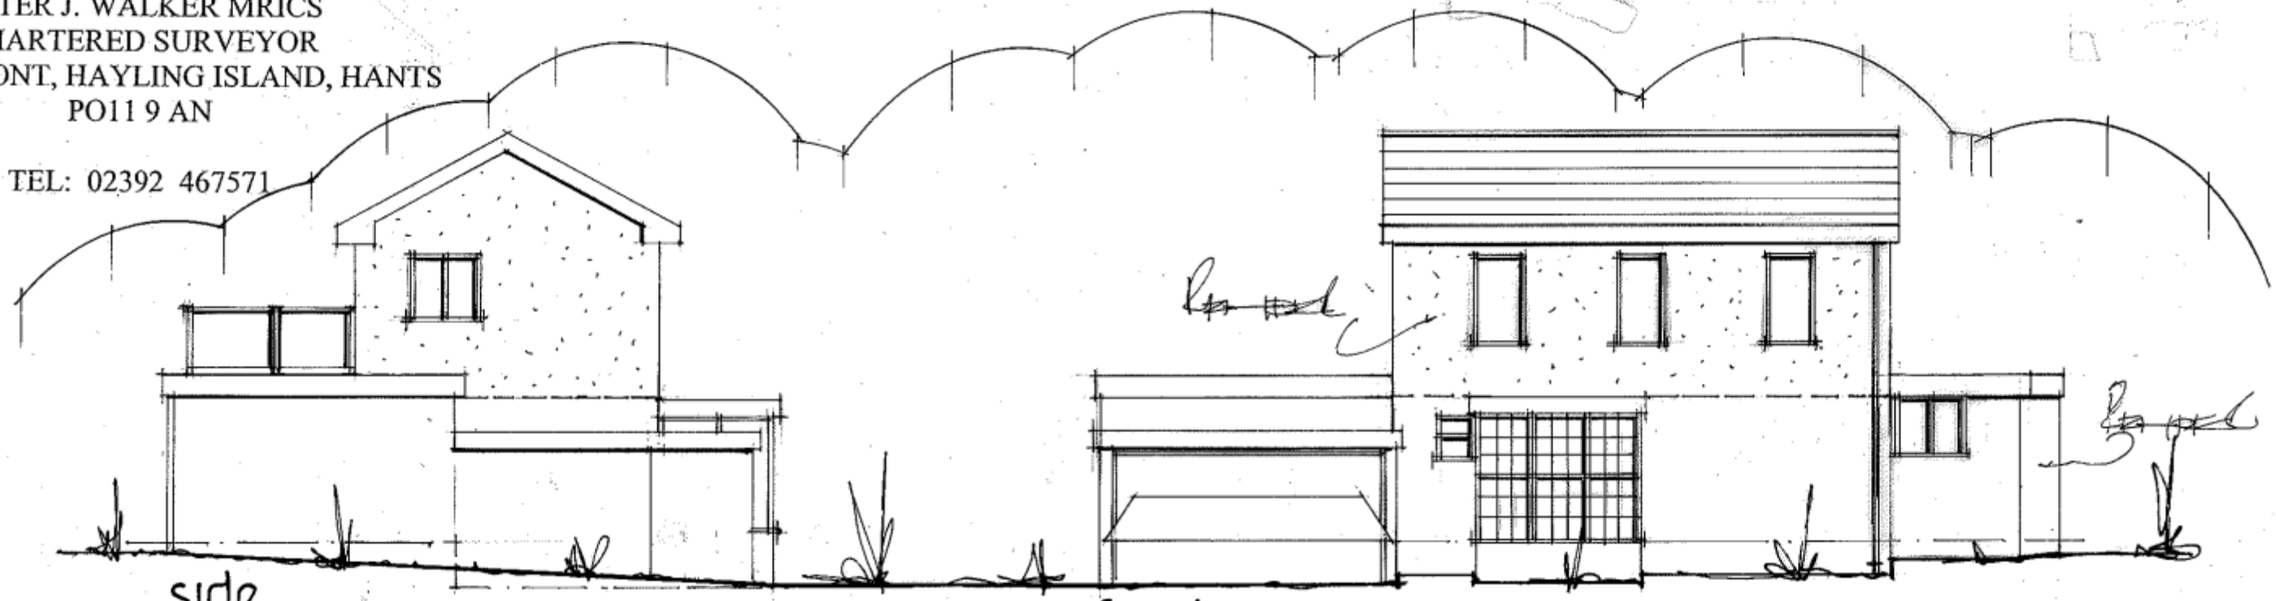

REFUSE

ELEVATIONS

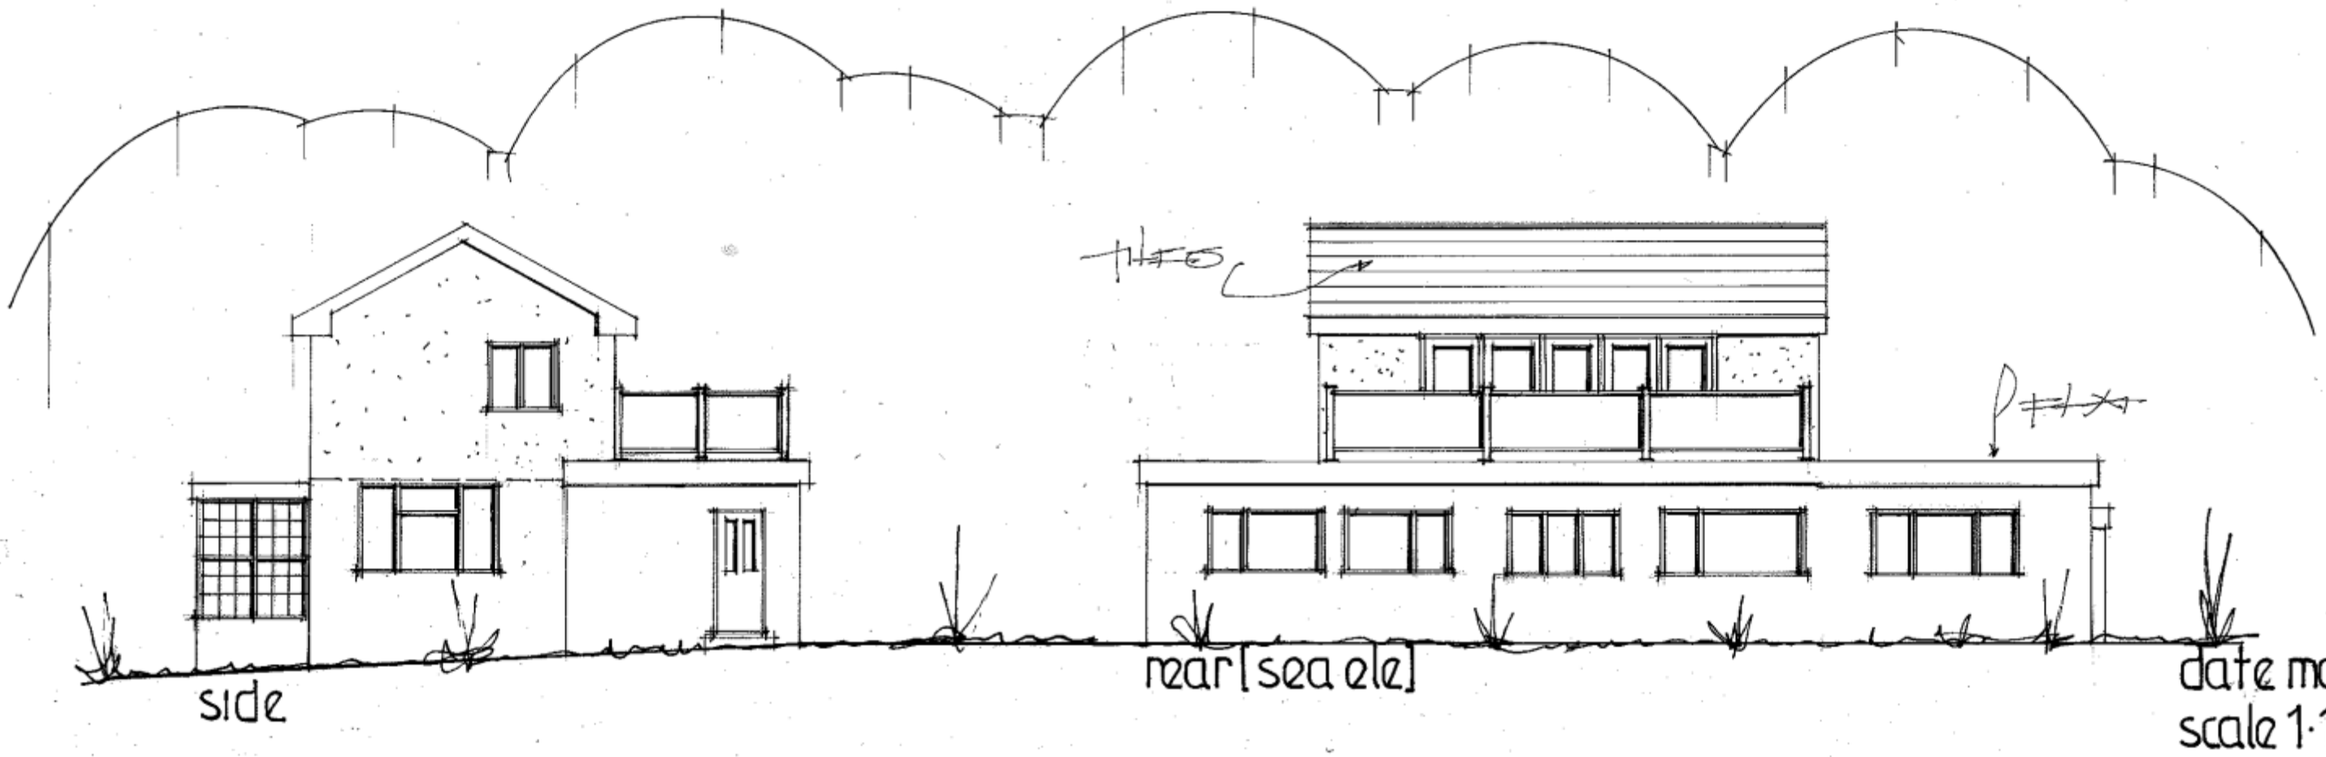

date may 10
scale 1·100