
PROPOSED ALTERATION & ADDITIONS TO 44, BEMBRIDGE DR. HAYLING ISLAND, HANTS.
FOR MR S.VINE.

REFUSE

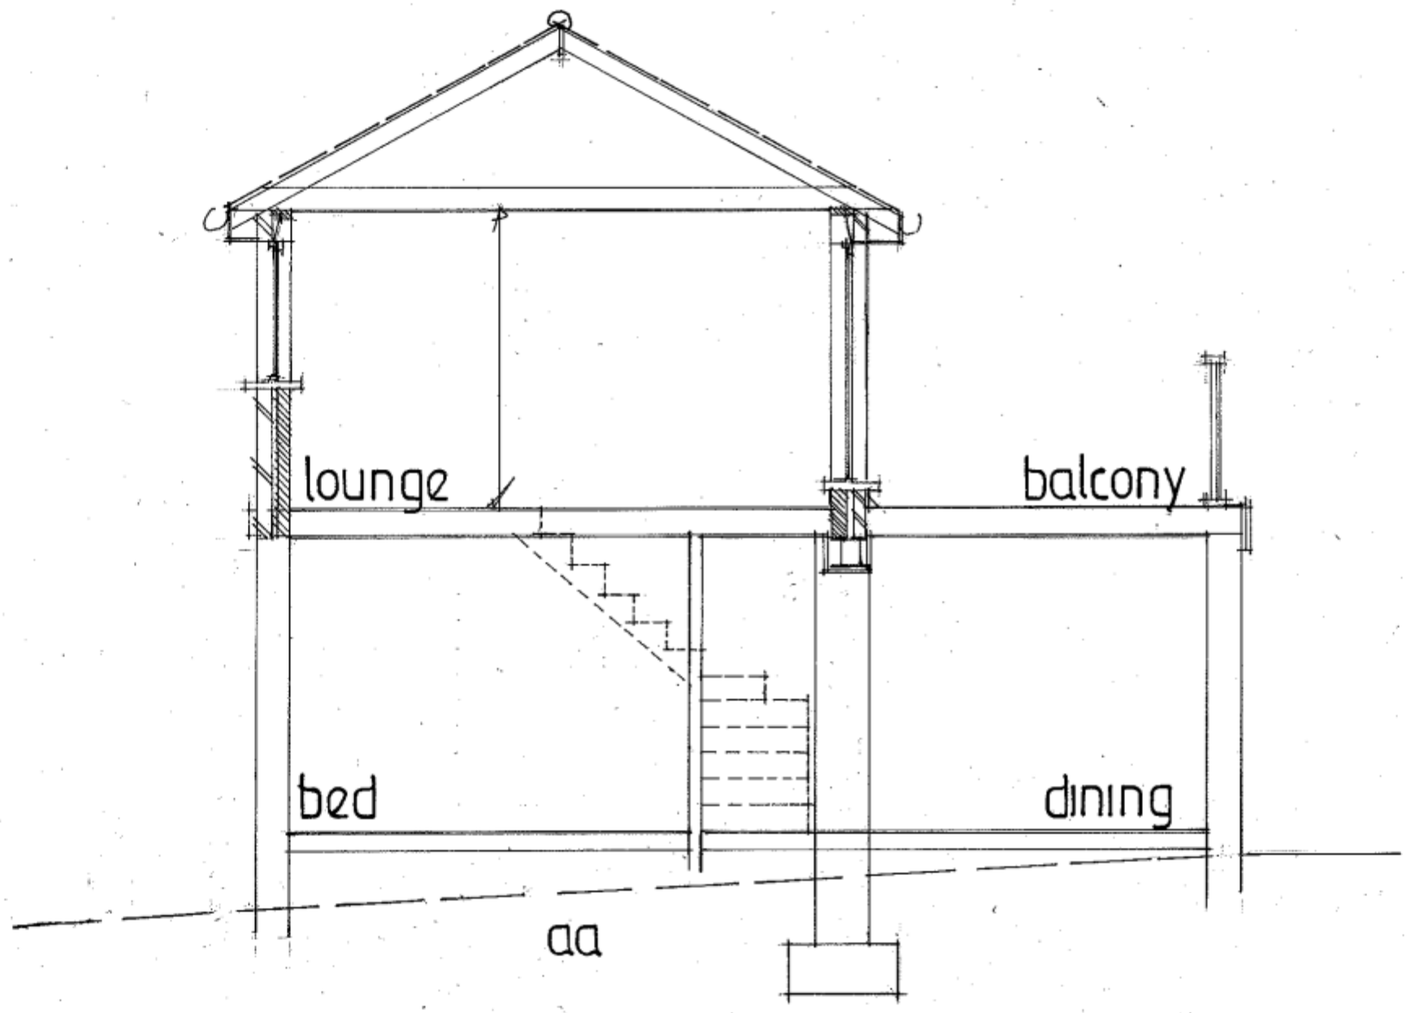

section

date may 2010
scale 1:50

PETER J. WALKER MRICS
CHARTERED SURVEYOR
182 SEAFRONT, HAYLING ISLAND, HANTS
PO11 9 AN

TEL: 02392 467571