
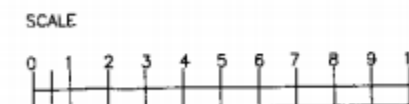
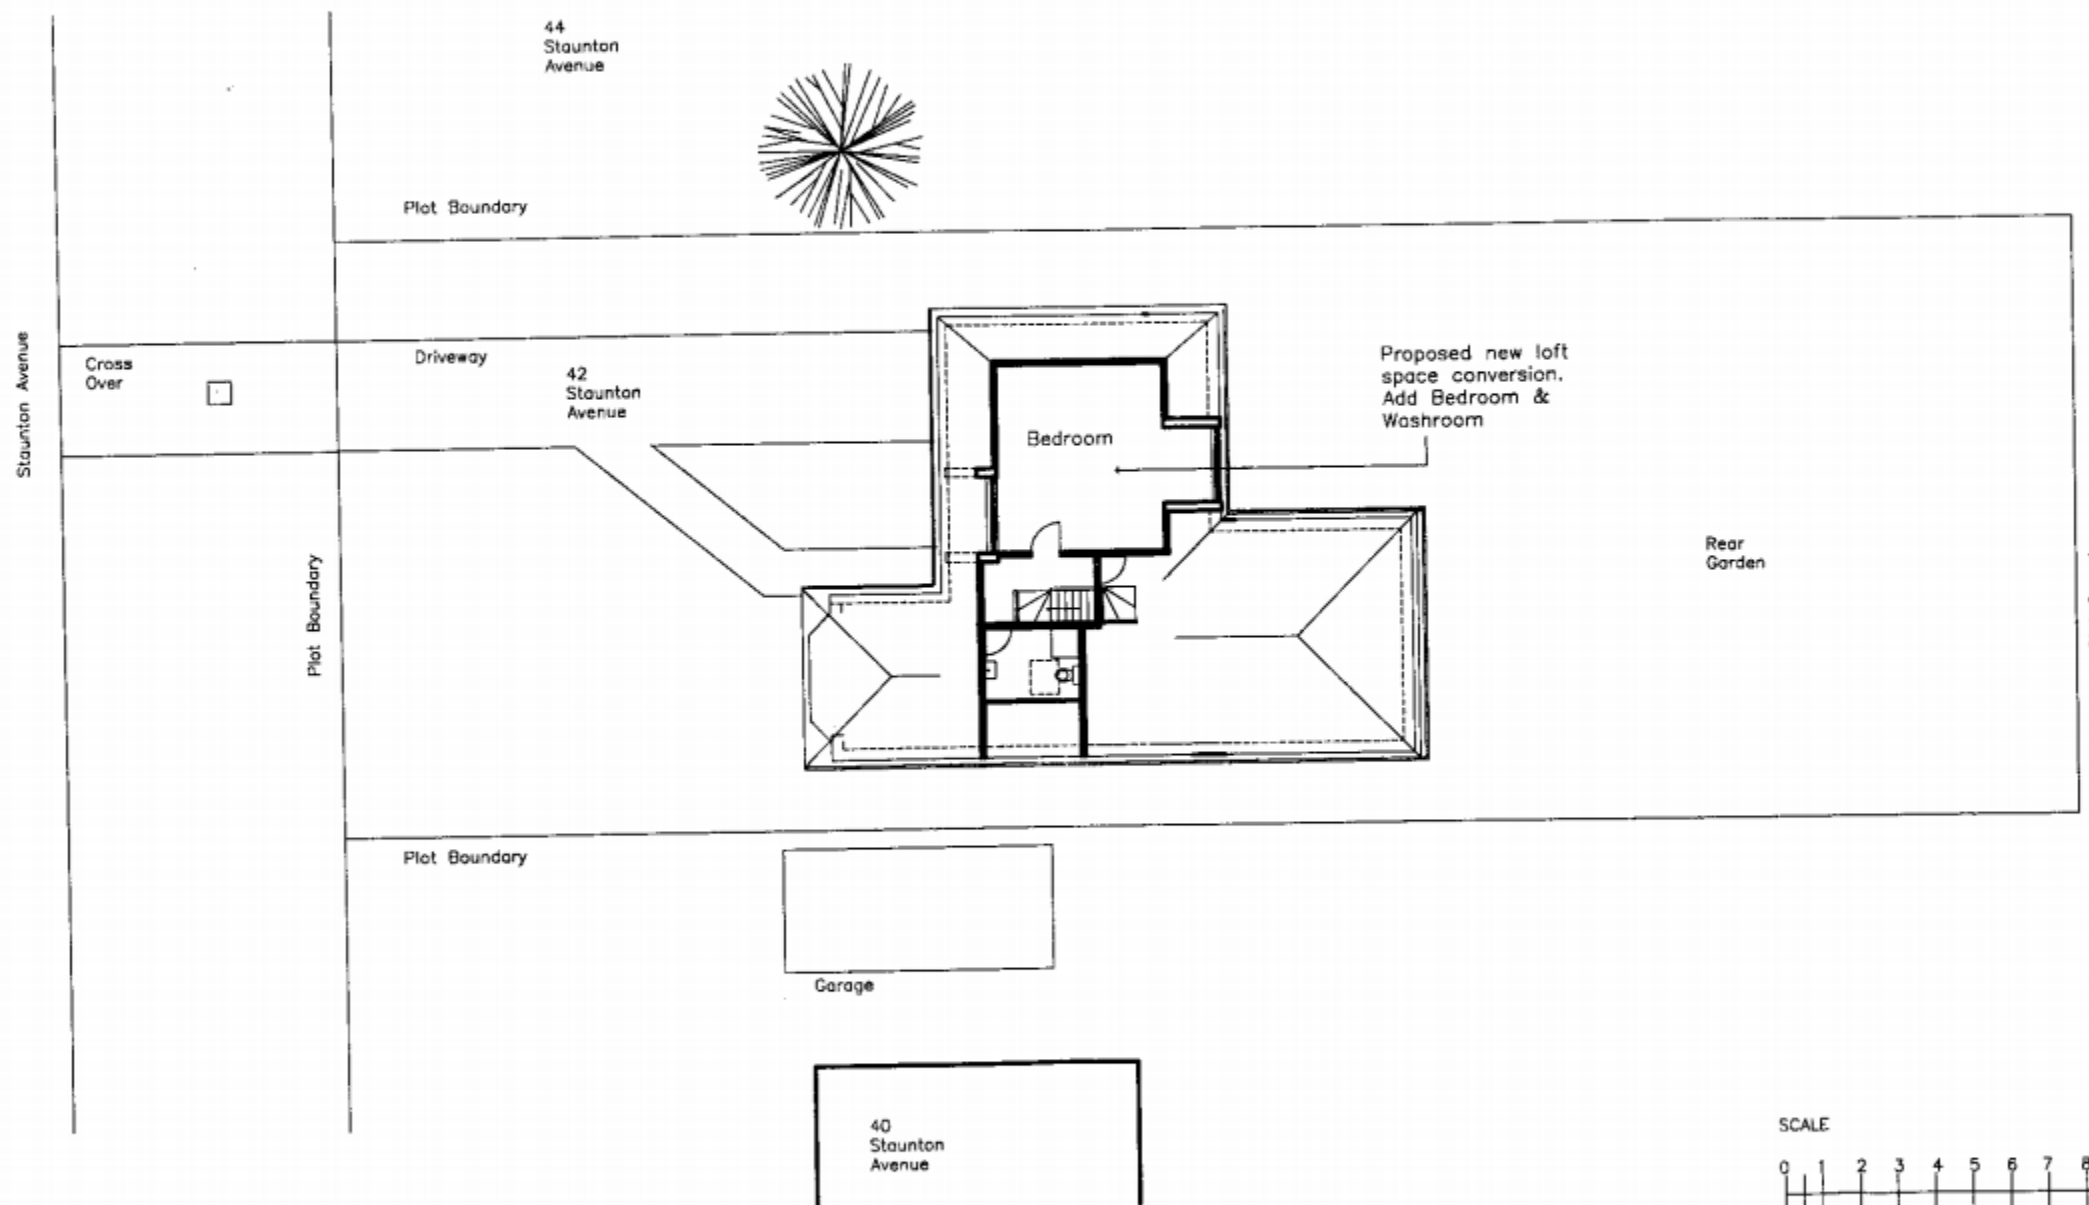


PERMIT PP/10/0010

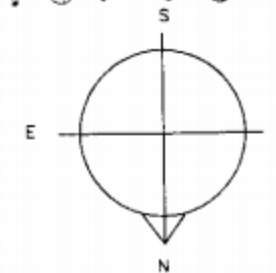

HAVANT BOROUGH
COUNCIL
07 APR 2010
RECEIVED

Drawing Title	Scale
42 STAUNTON AVENUE PLOT PLAN	1:200
((Planning Ref PP-01030137))	Drawing Size A3
Drawing No. SAX-ST-AVE-0201	Revision A1