

SITE PLAN 1:500

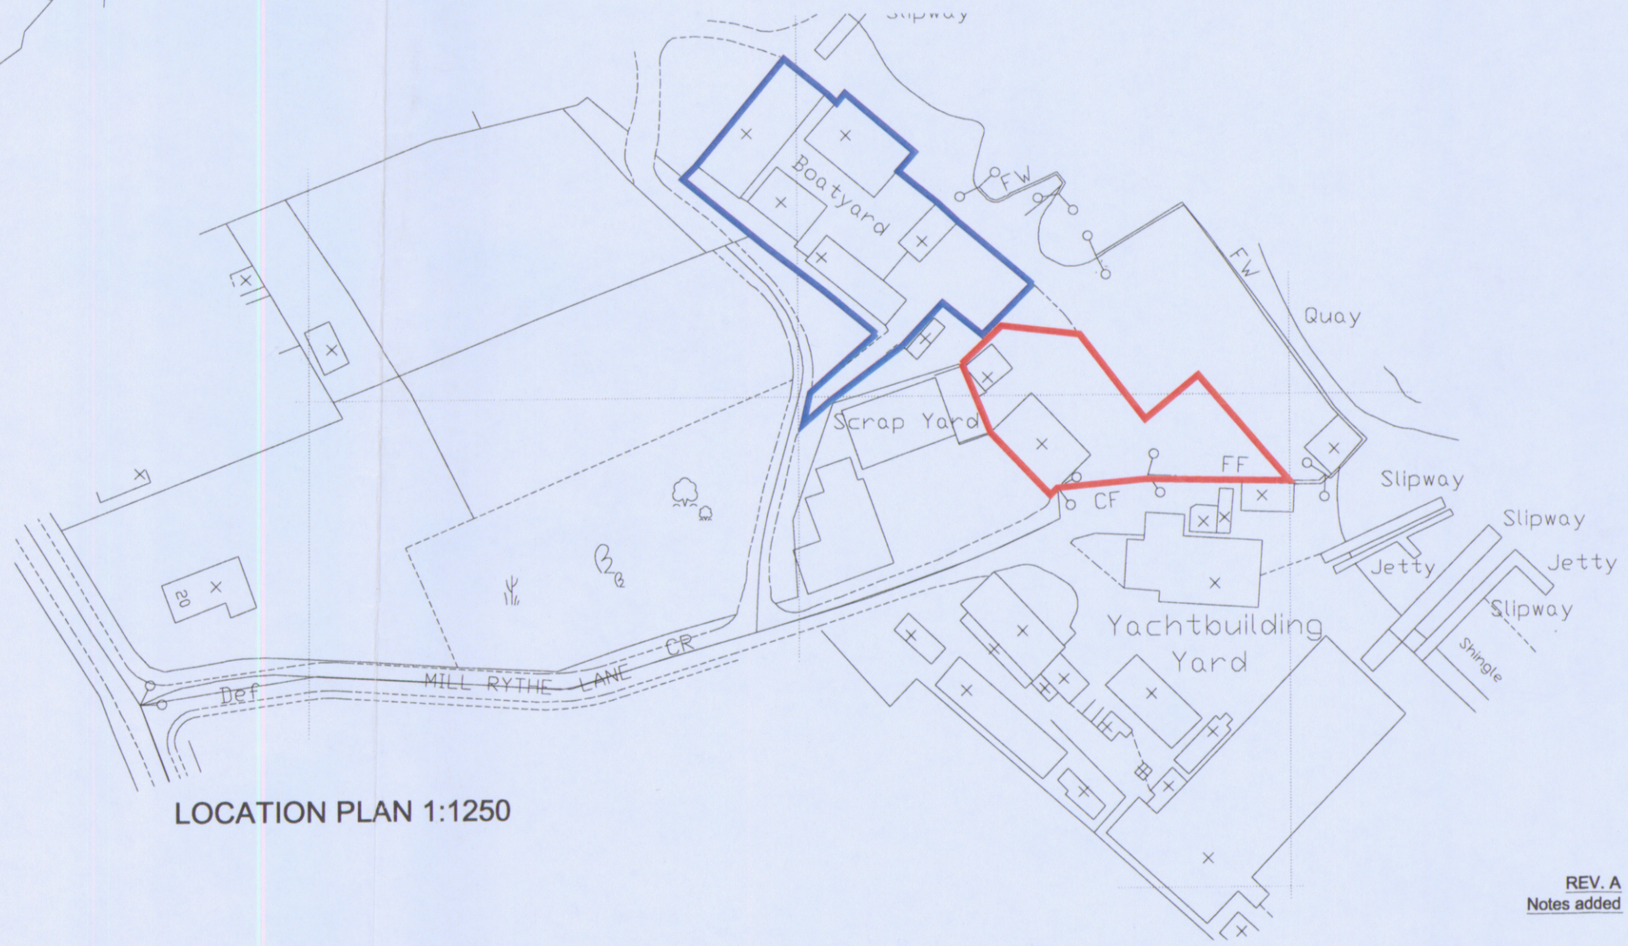

LOCATION PLAN 1:1250

NORTH

HAVANT BOROUGH COUNCIL
1 - JUL 2010
RECEIVED

ROUGH
CIL
L 2010
EIVED

DOUGLAS BRIGGS
PARTNERSHIP
Architects Urban Designers Town Planners

Temporary Use for the Parking of Recovery Vehicles

in association with an established business on an adjacent site
and the associated maintenance of these vehicles

MILL RYTHE LANE - HAYLING ISLAND

SITE & LOCATION PLANS
MAY 2010
1:1250, 1:500 @ A3
3210.01A

REV. A
Notes added